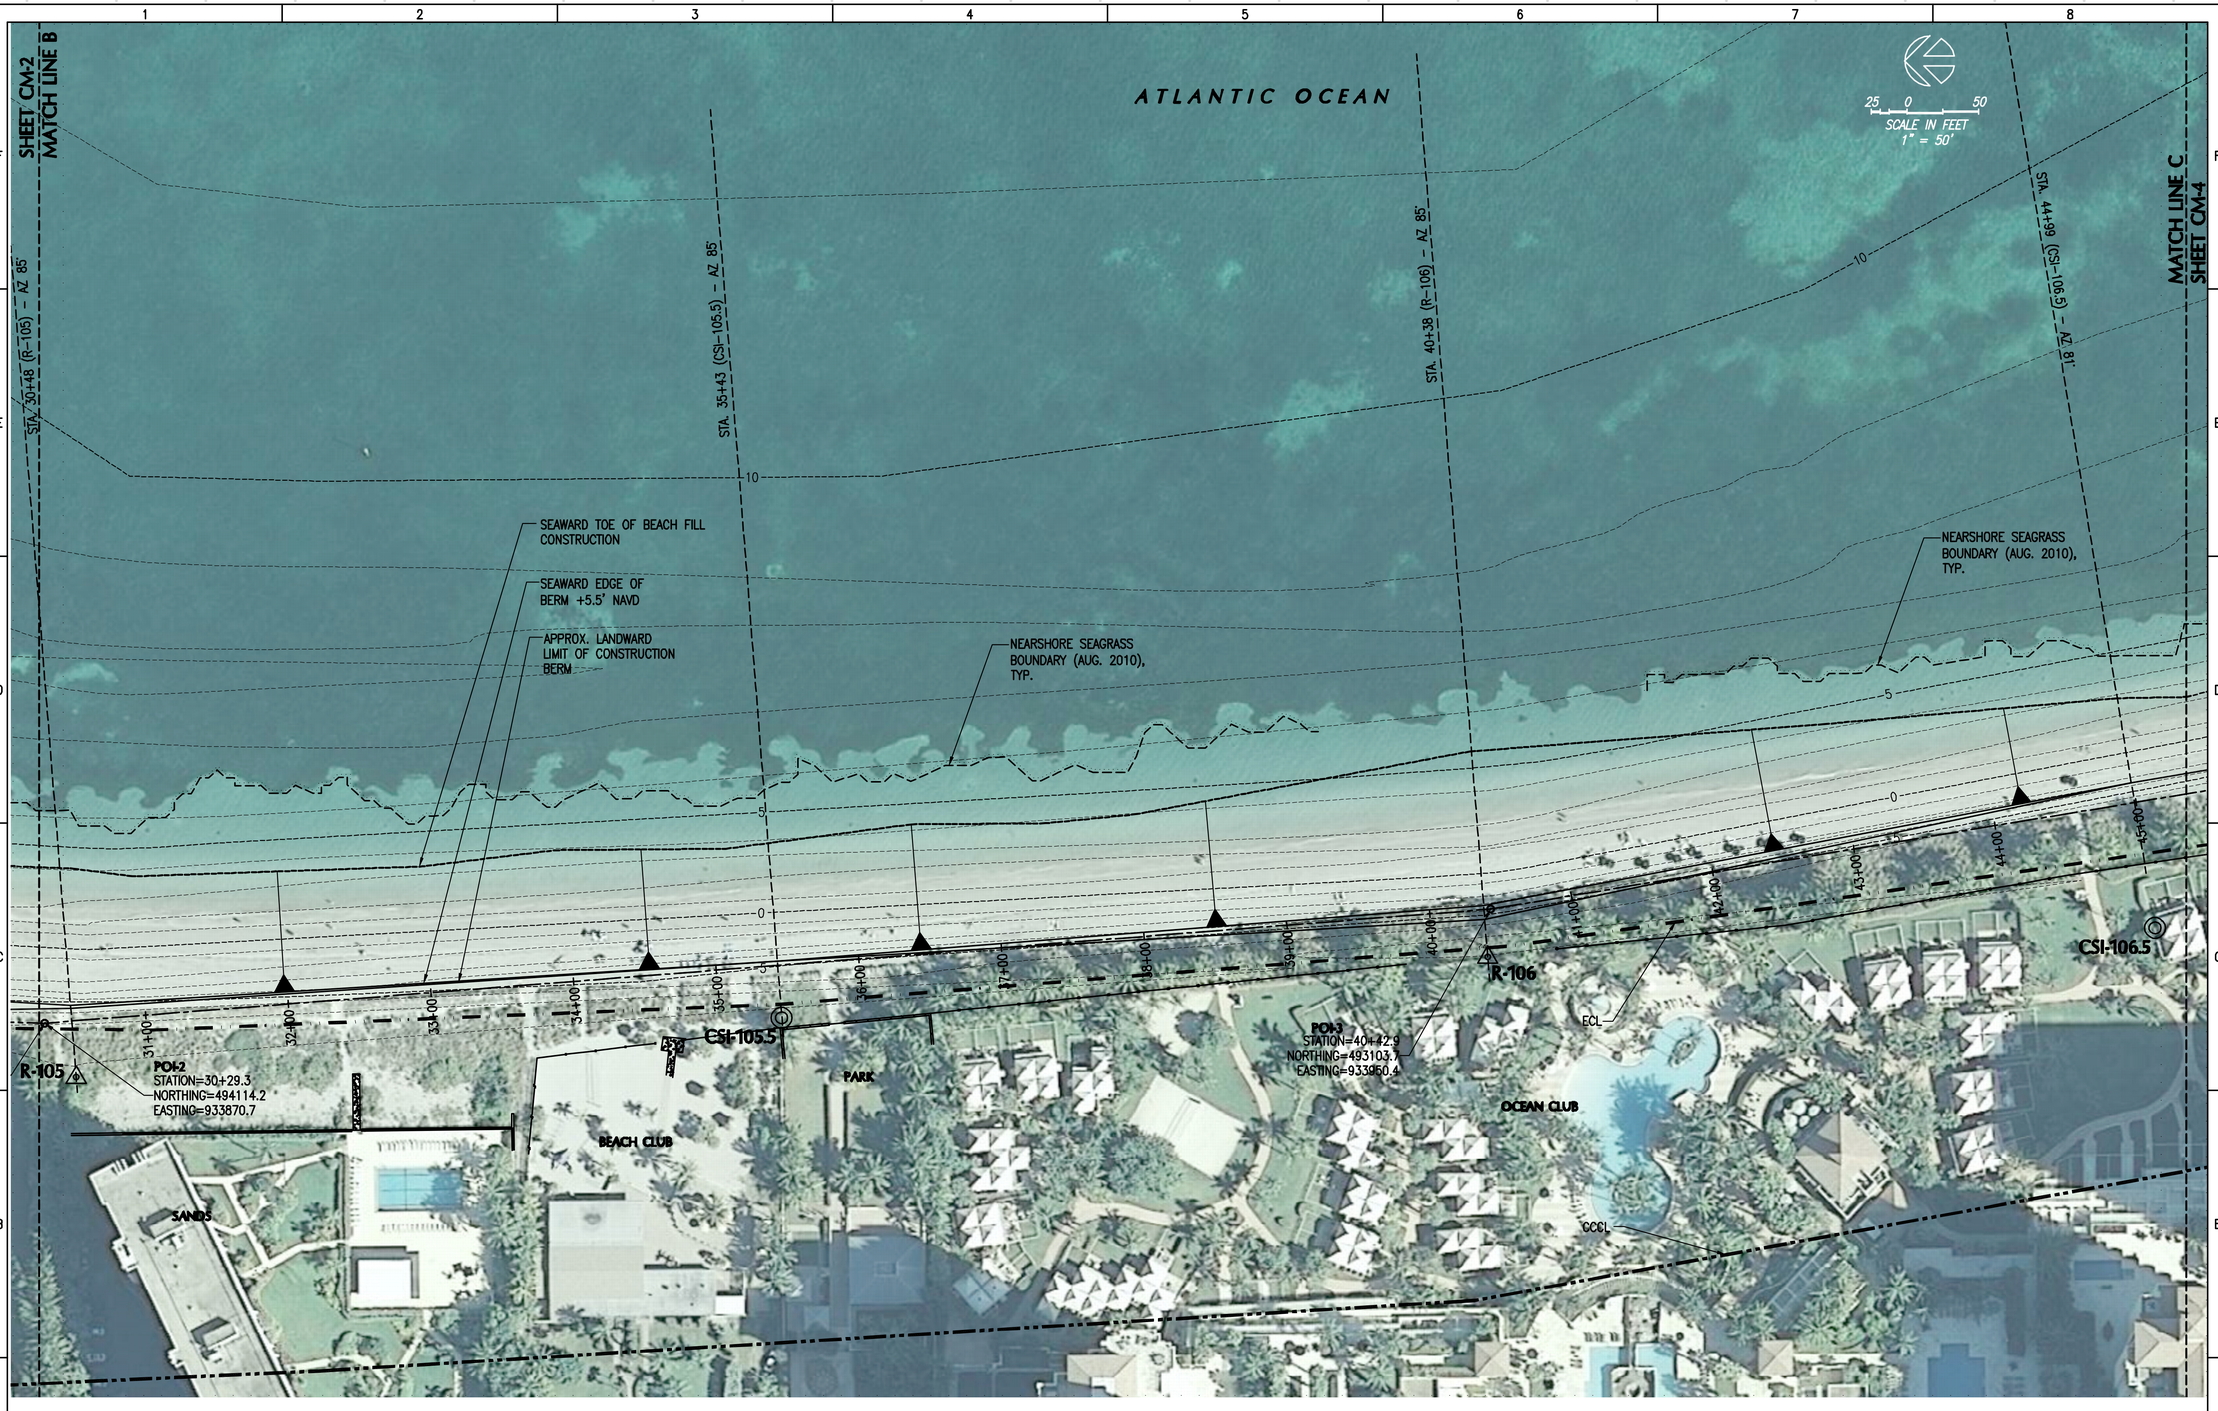

LEGEND

PROPOSED BEACH FILL	CCCL
CSI-105.5 CSI REFERENCE HALF MONUMENT	-15- CONTOUR
R-107 DEP REFERENCE MONUMENT	SEAGRASS BOUNDARY (AUG. 2010)
SLOPE DIRECTION	CONSTRUCTION BASELINE
ECL	

NOTES

1. REFER TO SHEET G-2 FOR SURVEY AND GENERAL NOTES INFORMATION.
2. REFER TO SHEETS CM-5 TO CM-8 FOR SECTIONS.

NOTE:
ALL SCALES INDICATED PERTAIN TO FULL SIZE DRAWINGS (24"x36")

F:\Project\135040.02\Construction Drawings\Working\135040.02-CM-PLAN.dwg

KEY BISCAYNE BEACH RENOURISHMENT PROJECT

VILLAGE OF KEY BISCAYNE
FLORIDA

COASTAL SYSTEMS INTERNATIONAL, INC.
464 South Dixie Highway
Coral Gables, Florida 33146
Tel: 305-661-3655
Fax: 305-661-1914
www.CoastalSystemsInt.com
State of Florida EB #7087
Coastal, Environmental,
Civil Engineering and Management

CONSULTANTS

THESE PLANS ARE IN COMPLIANCE WITH THE APPLICABLE SECTIONS OF 62B-41, F.A.C.

ISSUE	DATE	DESCRIPTION
.	04-30-12	100% SUBMITTAL

PROJECT NO: 135040.02
DATUM: NAVD
DRAWN BY: VC
CHECKED BY: TKB

ENGINEER OF RECORD

DRAWING NOT VALID WITHOUT EMBOSSED SEAL

T.K. BLANKENSHIP
FL.REG.55910

BEACH FILL PLAN
STA. 31+00 - 45+00

CM-3