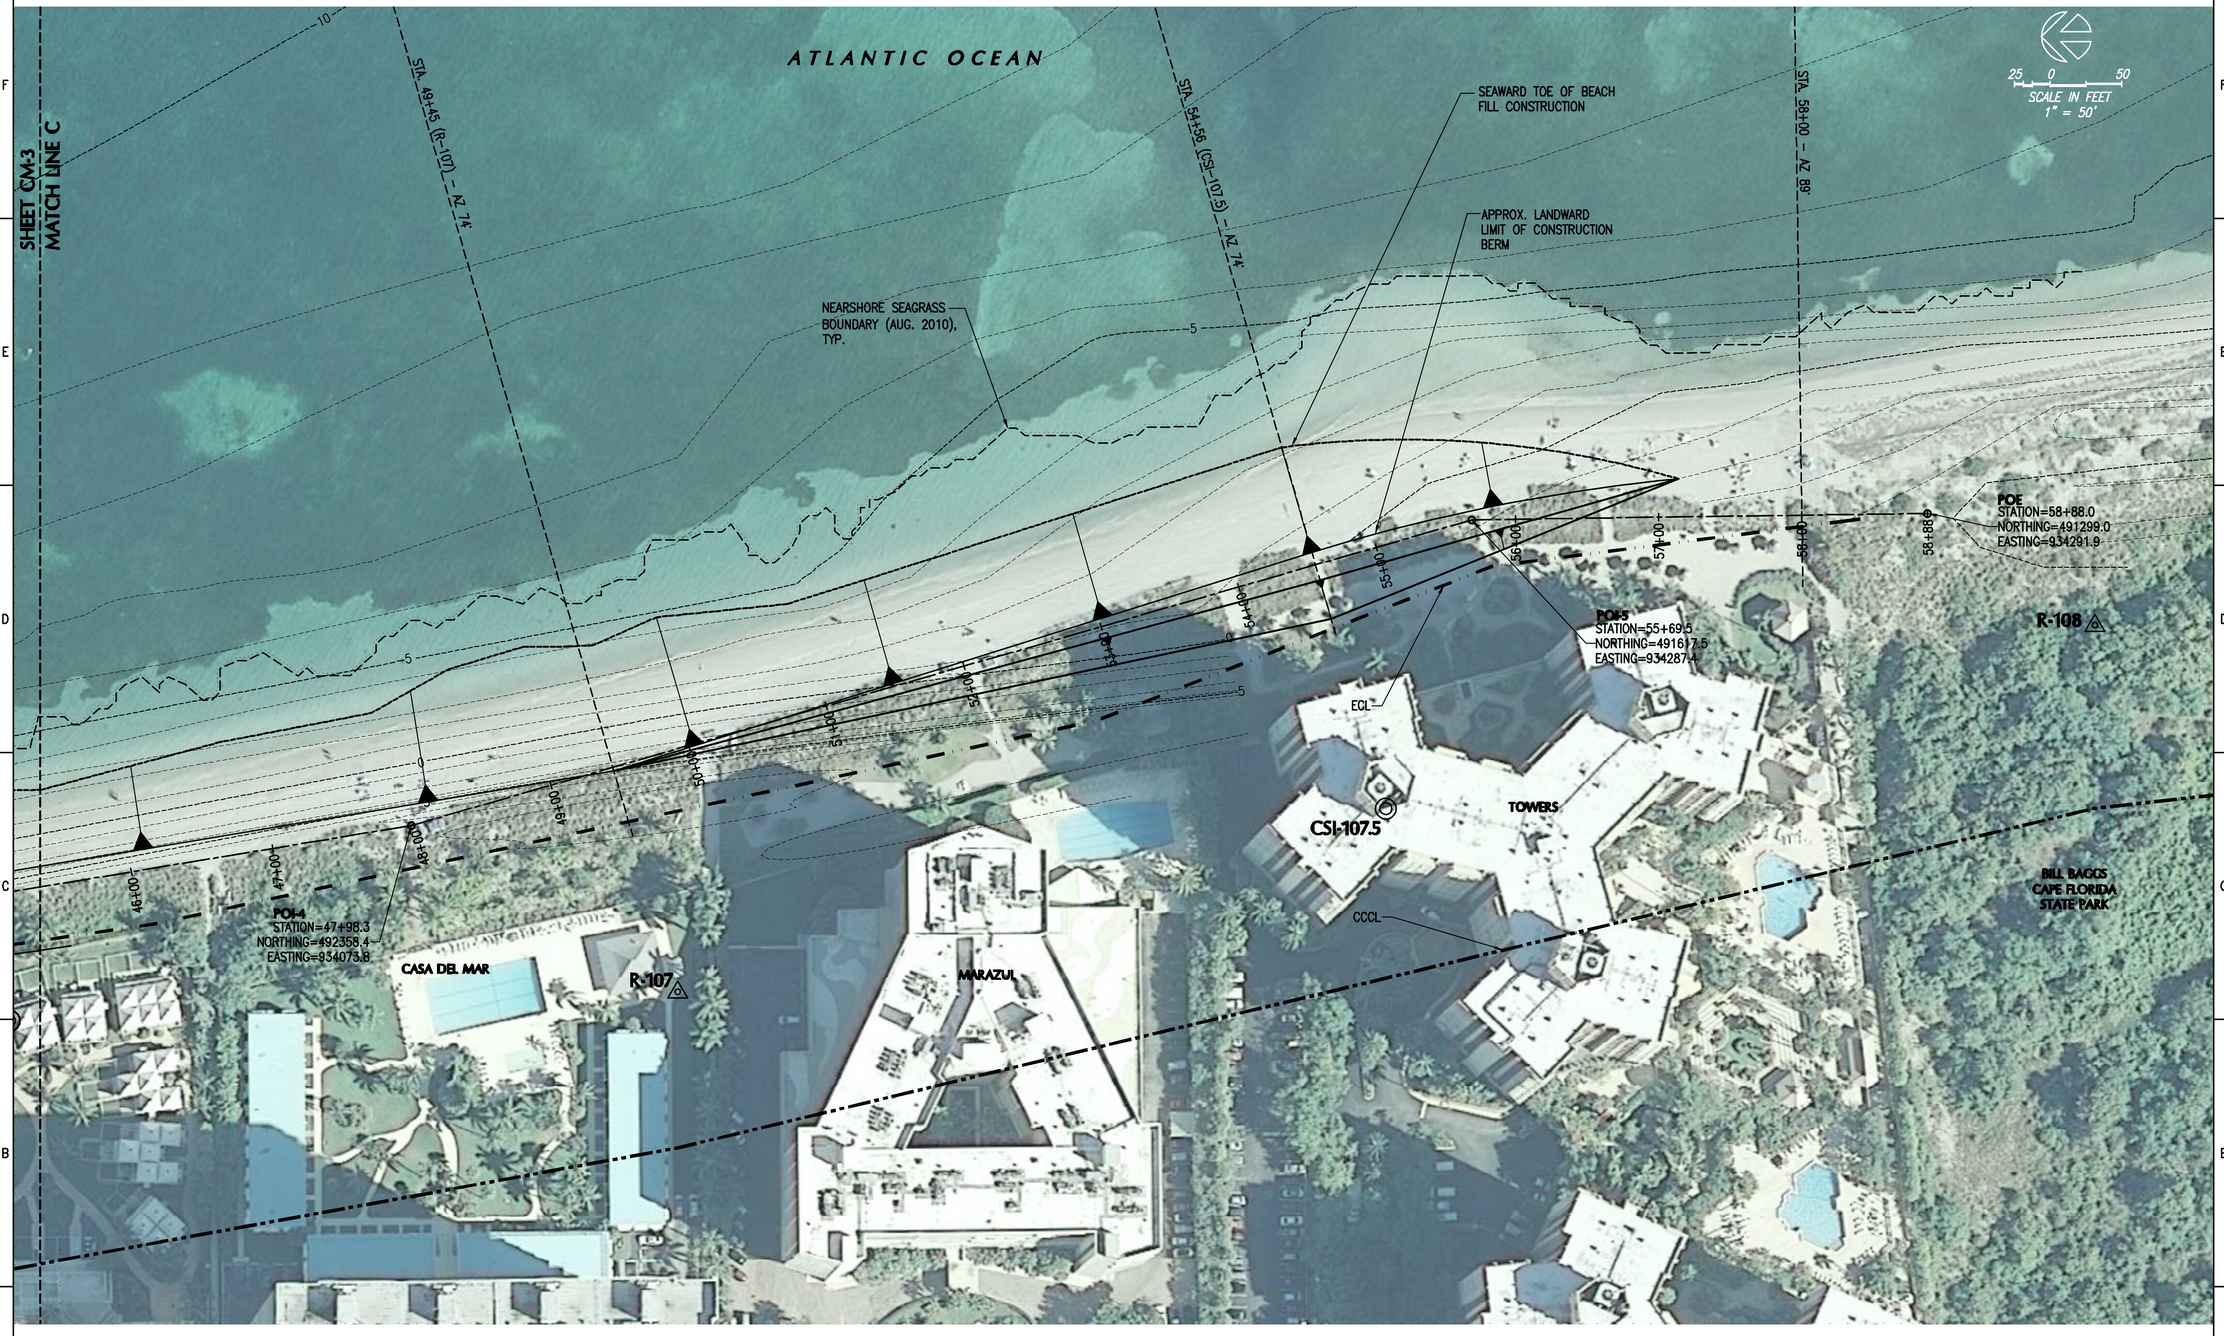

LEGEND

- PROPOSED BEACH FILL
- CSI REFERENCE HALF MONUMENT (CSI-107.5)
- DEP REFERENCE MONUMENT (R-107)
- SLOPE DIRECTION
- ECL
- CCCL
- CONTOUR (-15)
- SEAGRASS BOUNDARY (AUG. 2010)
- CONSTRUCTION BASELINE

NOTES

1. REFER TO SHEET G-2 FOR SURVEY AND GENERAL NOTES INFORMATION.
2. REFER TO SHEETS CM-5 TO CM-8 FOR SECTIONS.

NOTE:
ALL SCALES INDICATED PERTAIN TO FULL SIZE DRAWINGS (24"x36")

F:\Project\135040.02\Construction Drawings\Working\135040.02-CM-PLAN.dwg

KEY BISCAYNE BEACH RENOURISHMENT PROJECT

VILLAGE OF KEY BISCAYNE FLORIDA

COASTAL SYSTEMS INTERNATIONAL

COASTAL SYSTEMS INTERNATIONAL, INC.
464 South Dixie Highway
Coral Gables, Florida 33146
Tel: 305-661-3655
Fax: 305-661-1914
www.CoastalSystemsInt.com
State of Florida EB #7087
Coastal, Environmental,
Civil Engineering and Management

CONSULTANTS

THESE PLANS ARE IN COMPLIANCE WITH THE APPLICABLE SECTIONS OF 62B-41, F.A.C.

ISSUE	DATE	DESCRIPTION
.	04-30-12	100% SUBMITTAL

PROJECT NO:	135040.02
DATUM:	NAVD
DRAWN BY:	VC
CHECKED BY:	TKB

ENGINEER OF RECORD

DRAWING NOT VALID WITHOUT EMBOSSED SEAL

T.K. BLANKENSHIP
FL.REG.55910

BEACH FILL PLAN STA. 46+00 - 58+88

CM-4

9 OF 13 SHEETS