# *APPENDICES*

# *APPENDIX A*

# Topographic Survey (1997)

# Stormwater Improvement Plan Basins 1–8
# And Water Distribution Improvements
## for the
# Village of Key Biscayne

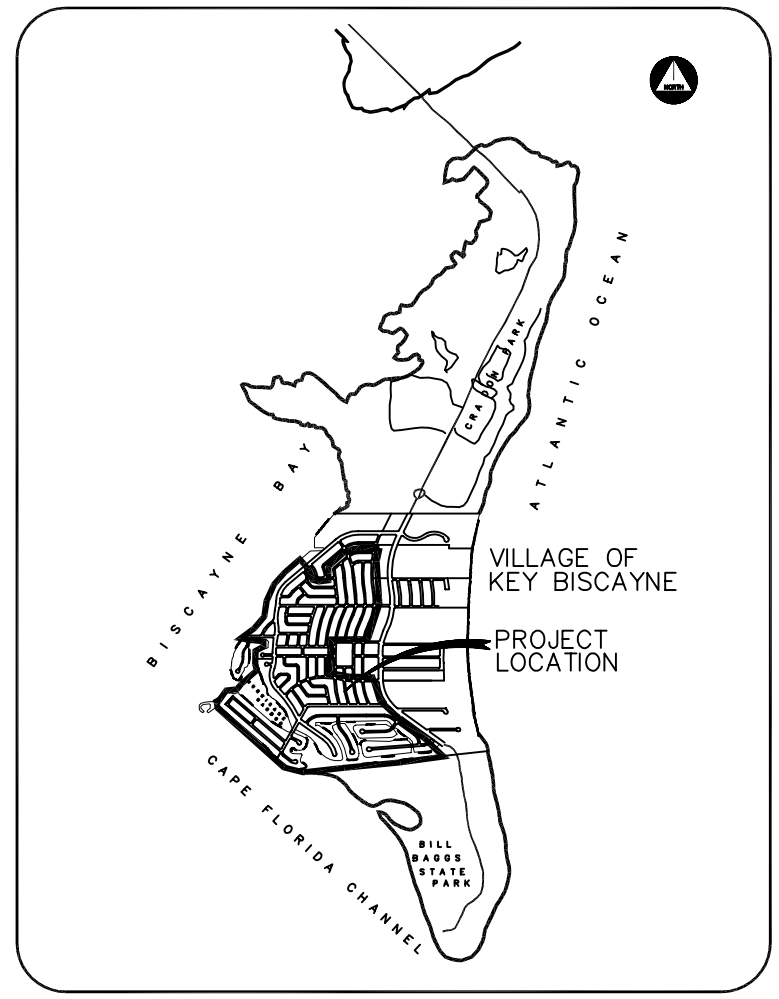


VILLAGE COUNCIL

JOHN F. FESTA, MAYOR
JOEI. RASCO, VICE MAYOR

MORTIMER FRIED
RAUL LLORENTE
BETTY SIME
RAYMOND P. SULLIVAN
JOHN WAID

C. SAMUEL KISSINGER, VILLAGE MANAGER

SHEET INDEX


| | | |
|---|---|---|
| C–1 | | COVER SHEET |
| C–2 – C–3 | | SHEET INDEX MAP |
| C–4 | | GENERAL NOTES & DETAILS |
| C–5 – C–26 | | PLAN SHEETS |
| C–27 | | PROFILES – DRAINAGE BASIN 1 |
| C–28 | | PROFILES – DRAINAGE BASIN 2 |
| C–29 – C–31 | | PROFILES – DRAINAGE BASIN 3 |
| C–32 | | PROFILES – DRAINAGE BASIN 4 & 5 |
| C–33 – C–36 | | PROFILES – DRAINAGE BASIN 6A & 6B |
| C–37 – C–41 | | PROFILES – DRAINAGE BASIN 7A & 7B |
| C–42 – C–43 | | PROFILES – DRAINAGE BASIN 8 |
| C–44 | | DRAINAGE WELLS – BASIN 1 & 2 |
| C–45 | | DRAINAGE WELLS – BASIN 3 & 4 |
| C–46 | | DRAINAGE WELLS – BASIN 5 & 6 |
| C–47 | | DRAINAGE WELLS – BASIN 7 & 8 |
| C–48 | | MISCELLANEOUS DRAINAGE DETAILS |
| 1 | | WATER DISTRIBUTION – GENERAL PLAN |
| 2 | PLAN/PROFILE | HARBOR CT. & CRANWOOD DR. |
| 3 | PLAN/PROFILE | GREENWOOD DR, HEATHER LN, WARREN LN |
| 4 | PLAN/PROFILE | HAMPTON LN. & RIDGEWOOD RD. |
| 5 | PLAN/PROFILE | RIDGEWOOD DR, WOODCREST LN, W. McINTYRE ST |
| 6 | PLAN/PROFILE | GLENRIDGE RD. |


CALL BEFOR YOU DIG
U N C L E
1 – 800 – 432–4770

PREPARED BY:


WILLIAMS, HATFIELD & STONER, INC.

CONSULTING ENGINEERS • PLANNERS • SURVEYORS
3191 CORAL WAY, MIAMI, FLORIDA.
(305) 448–4429


VILLAGE OF KEY BISCAYNE
STORMWATER IMPROVEMENT PLAN
WHS PROJ. No. 4072.00

D:\407200\4072CS–1.DWG

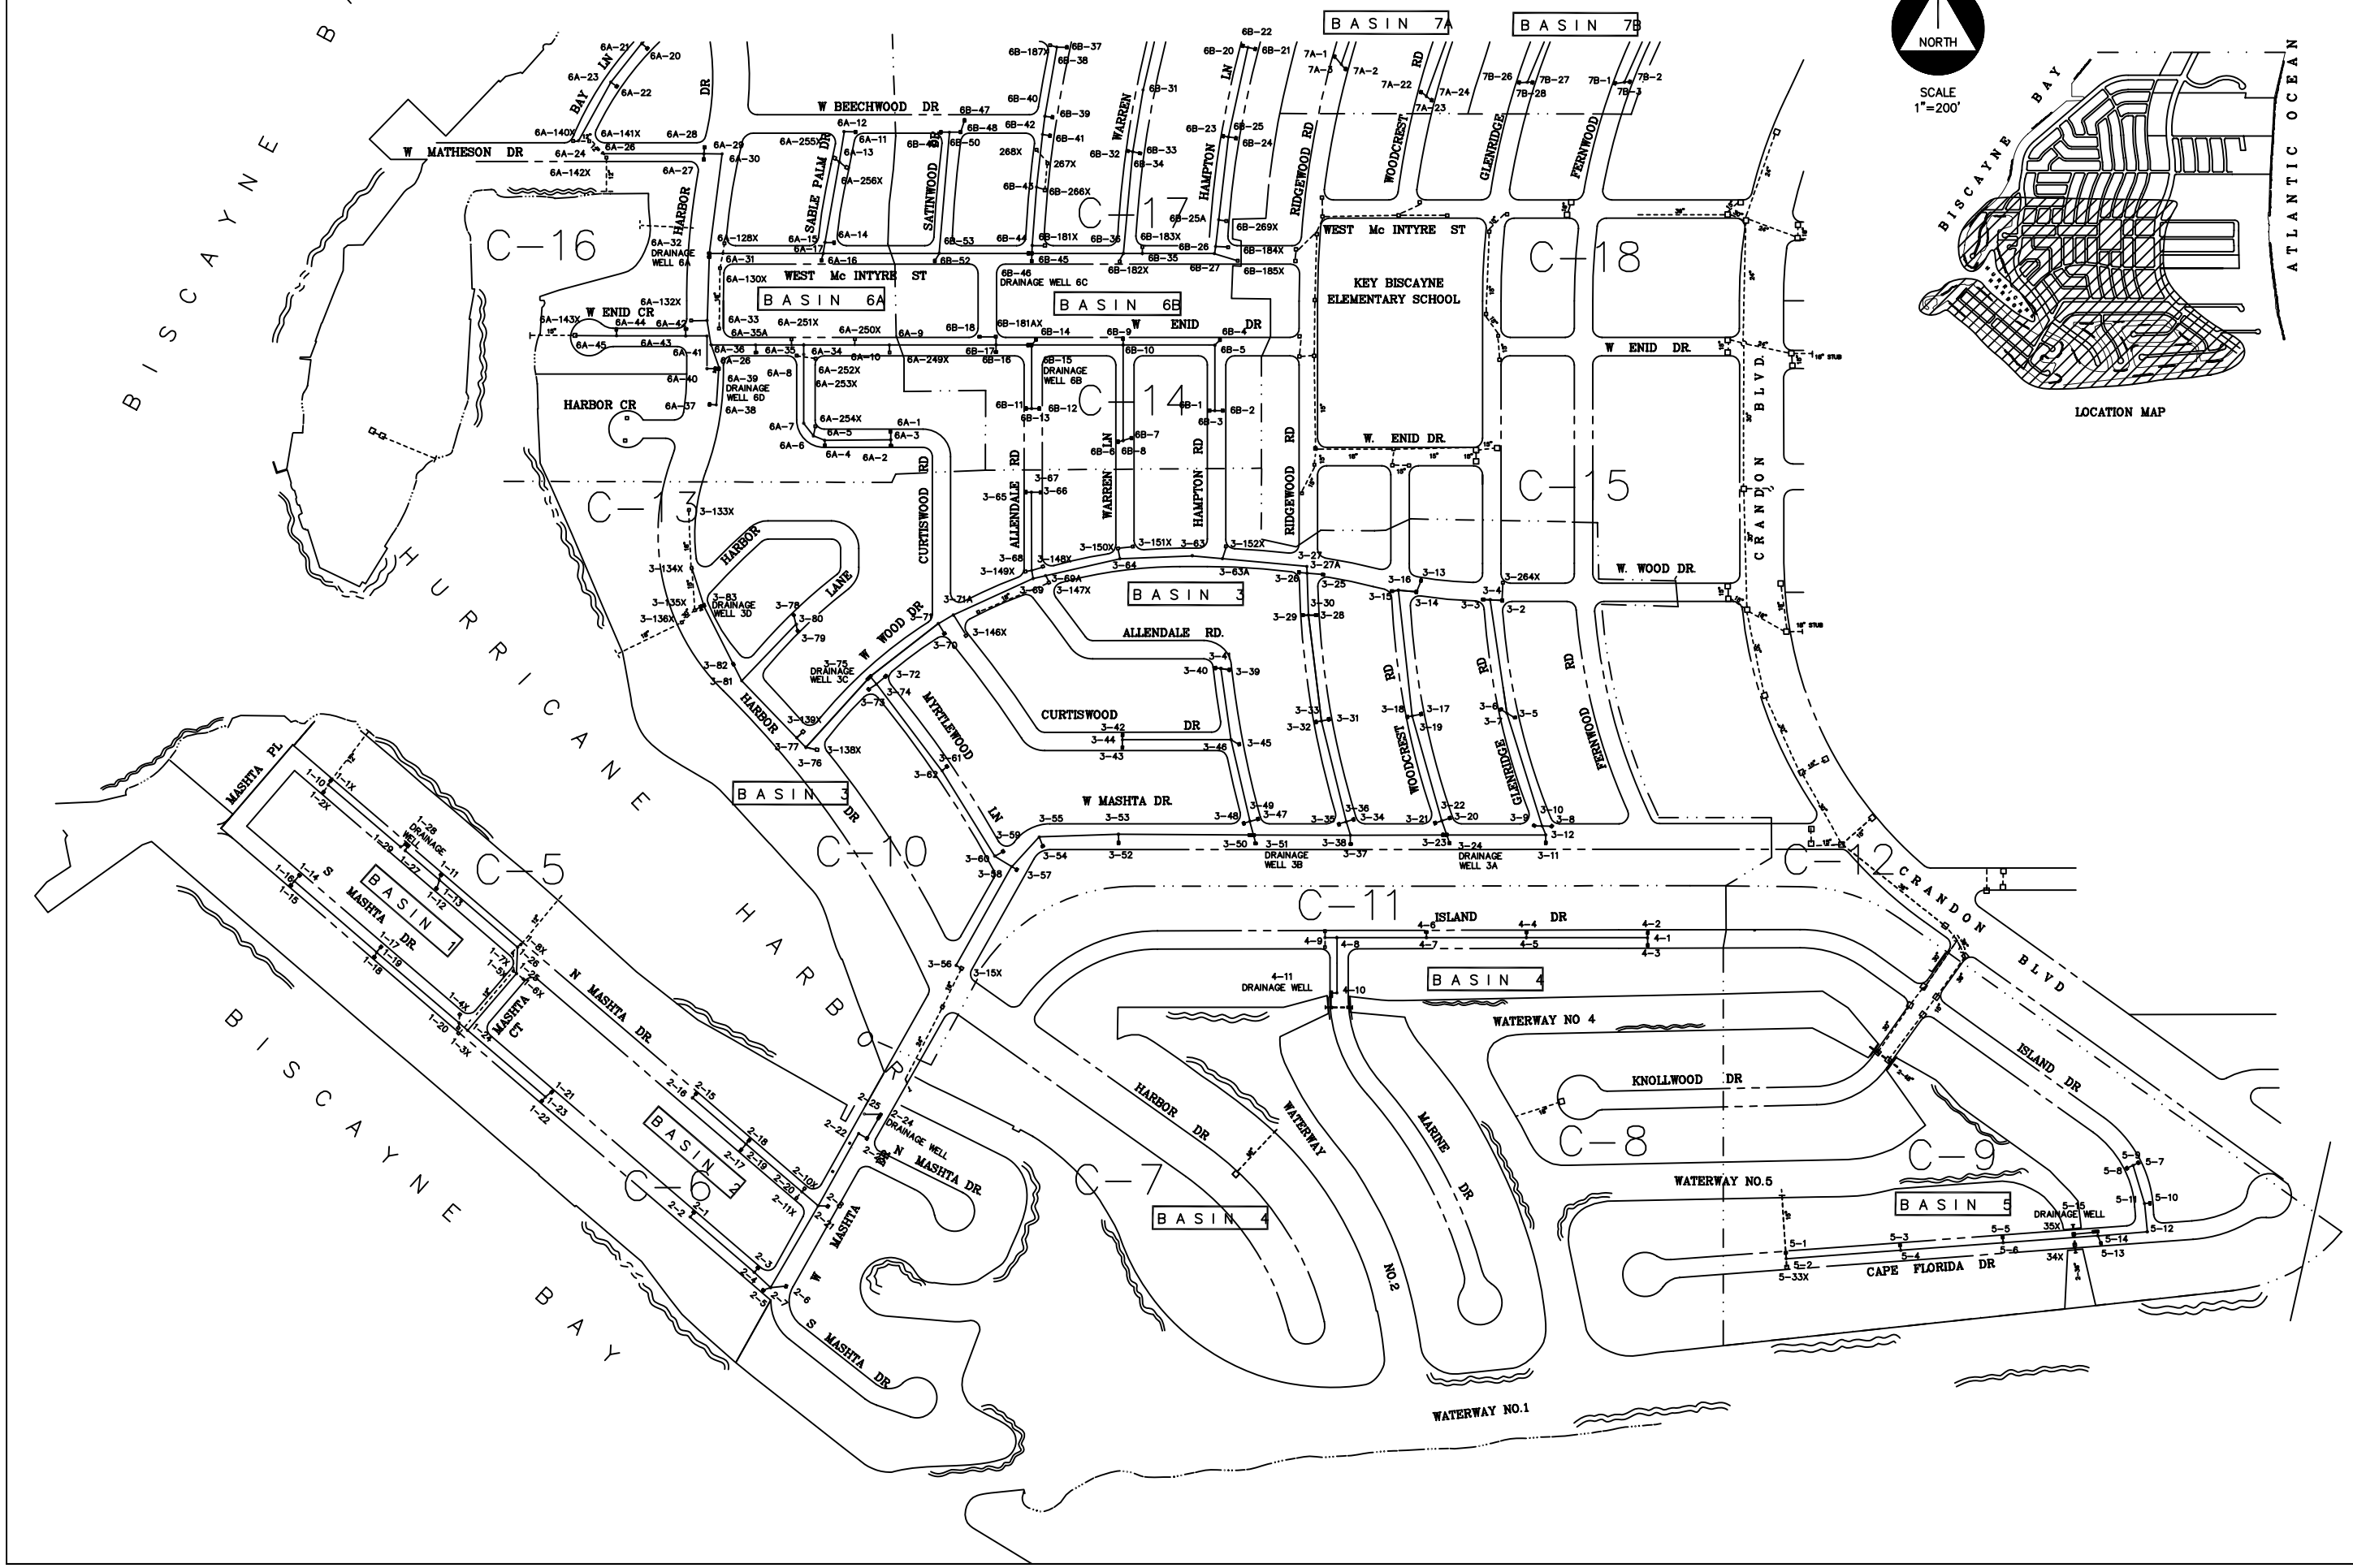





LOCATION MAP

| REVISION | DATE |
|---|---|
| | |

WILLIAMS, HATFIELD & STONER, INC.
CONSULTING ENGINEERS • PLANNERS • SURVEYORS
MIAMI, FLORIDA

VILLAGE OF KEY BISCAYNE
STORMWATER IMPROVEMENT PLANS BASINS 1 - 8
SHEET INDEX

Date 11-7-94
Drawn CCT
Checked LMB
Manager LMB
Dwg Name: S-INDEX1.DWG

PROJECT No.
4072.00

SHEET No.
C-2

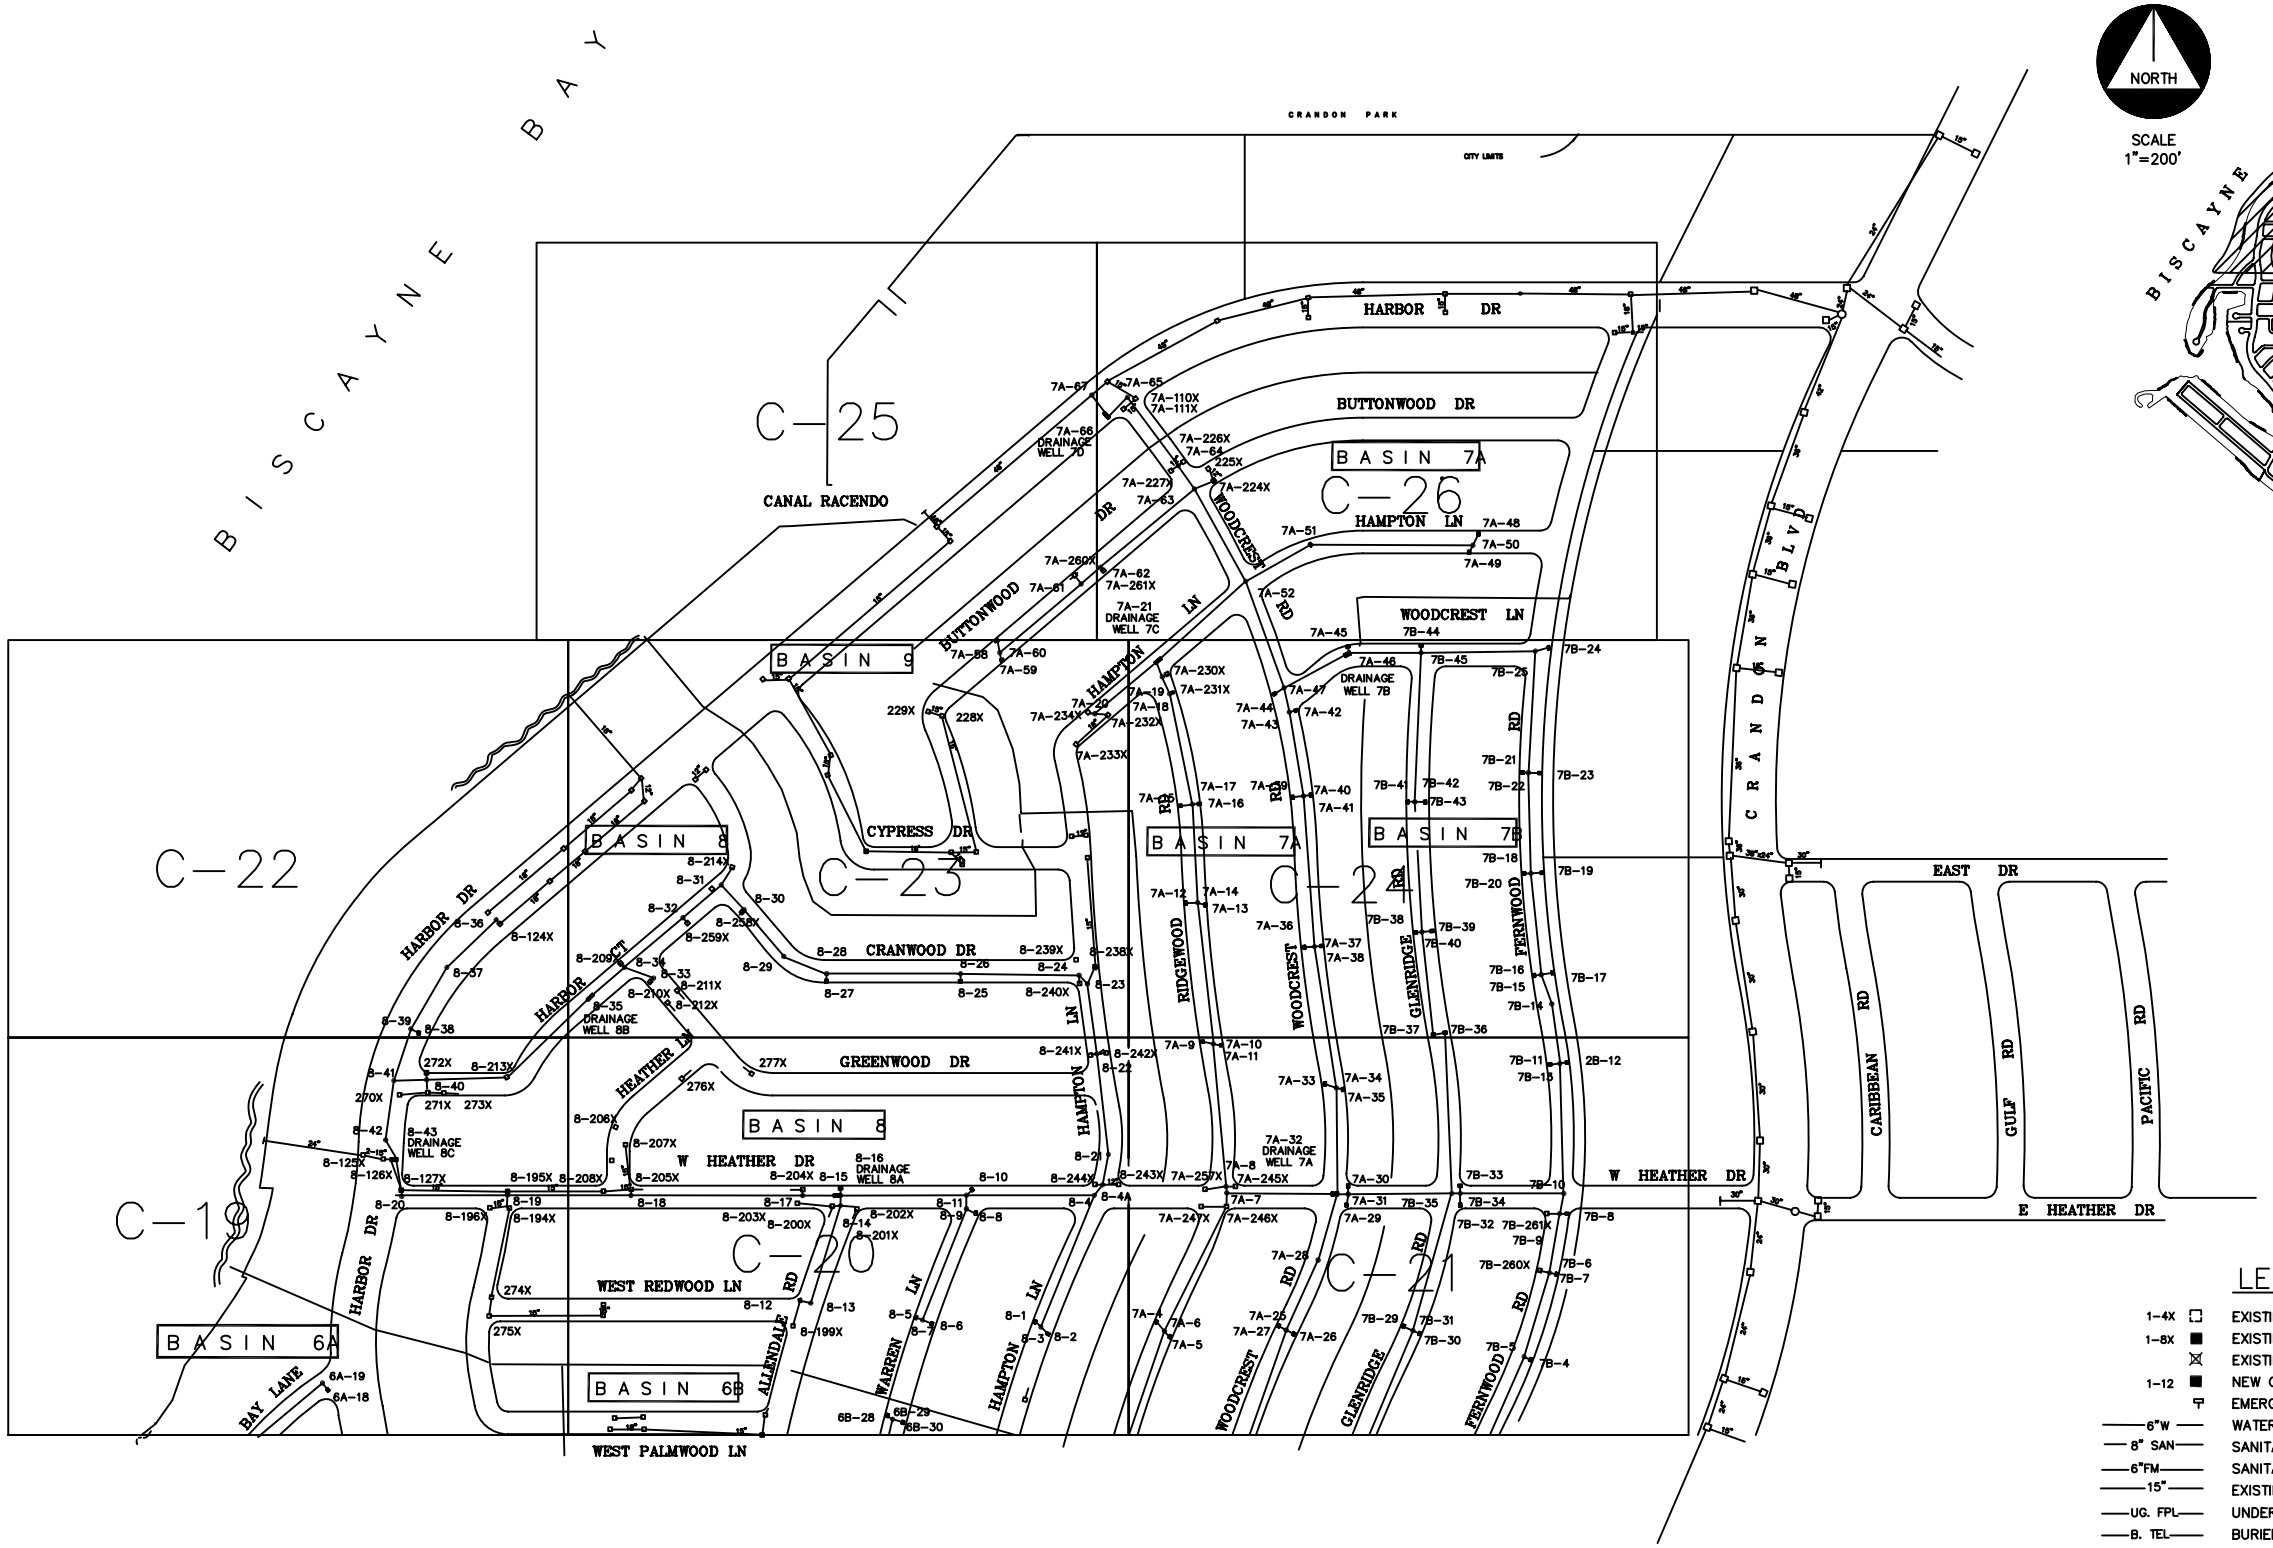


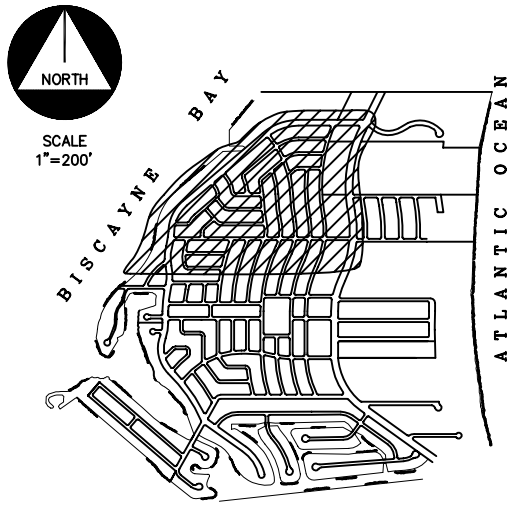


LOCATION MAP

## LEGEND

| | |
|---|---|
| 1-4X | EXISTING CATCH BASIN & NUMBER |
| 1-8X | EXISTING CATCH BASIN TO BE REPAIRED & NUMBER |
| | EXISTING CATCH BASIN TO BE REMOVED |
| 1-12 | NEW OR REPLACED CATCH BASIN & NUMBER |
| | EMERGENCY OUTFALL |
| 6"W | WATERMAIN AND SIZE |
| 8" SAN | SANITARY SEWER & SIZE |
| 6"FM | SANITARY FORCE MAIN & SIZE |
| 15" | EXISTING STORM SEWER & SIZE |
| UG. FPL | UNDERGROUND FPL ELECTRIC |
| B. TEL | BURIED SBT TELEPHONE |
| O.E. | OVERHEAD ELECTRIC |
| O.H. TEL | OVERHEAD TELEPHONE |
| | POWER POLE |
| | LIGHT POLE |
| | FIRE HYDRANT |
| | EXISTING STORM SEWER TO BE REMOVED |

| REVISION | DATE |
|---|---|
| | |

WILLIAMS, HATFIELD & STONER, INC.
CONSULTING ENGINEERS • PLANNERS • SURVEYORS
MIAMI, FLORIDA

VILLAGE OF KEY BISCAYNE
STORMWATER IMPROVEMENT PLANS BASINS 1 - 8
SHEET INDEX

Date 11-7-94
Drawn CCT
Checked LMB
Manager LMB
Dwg Name: S-INDEX2.DWG

PROJECT No.
4072.00

SHEET No.
C-3

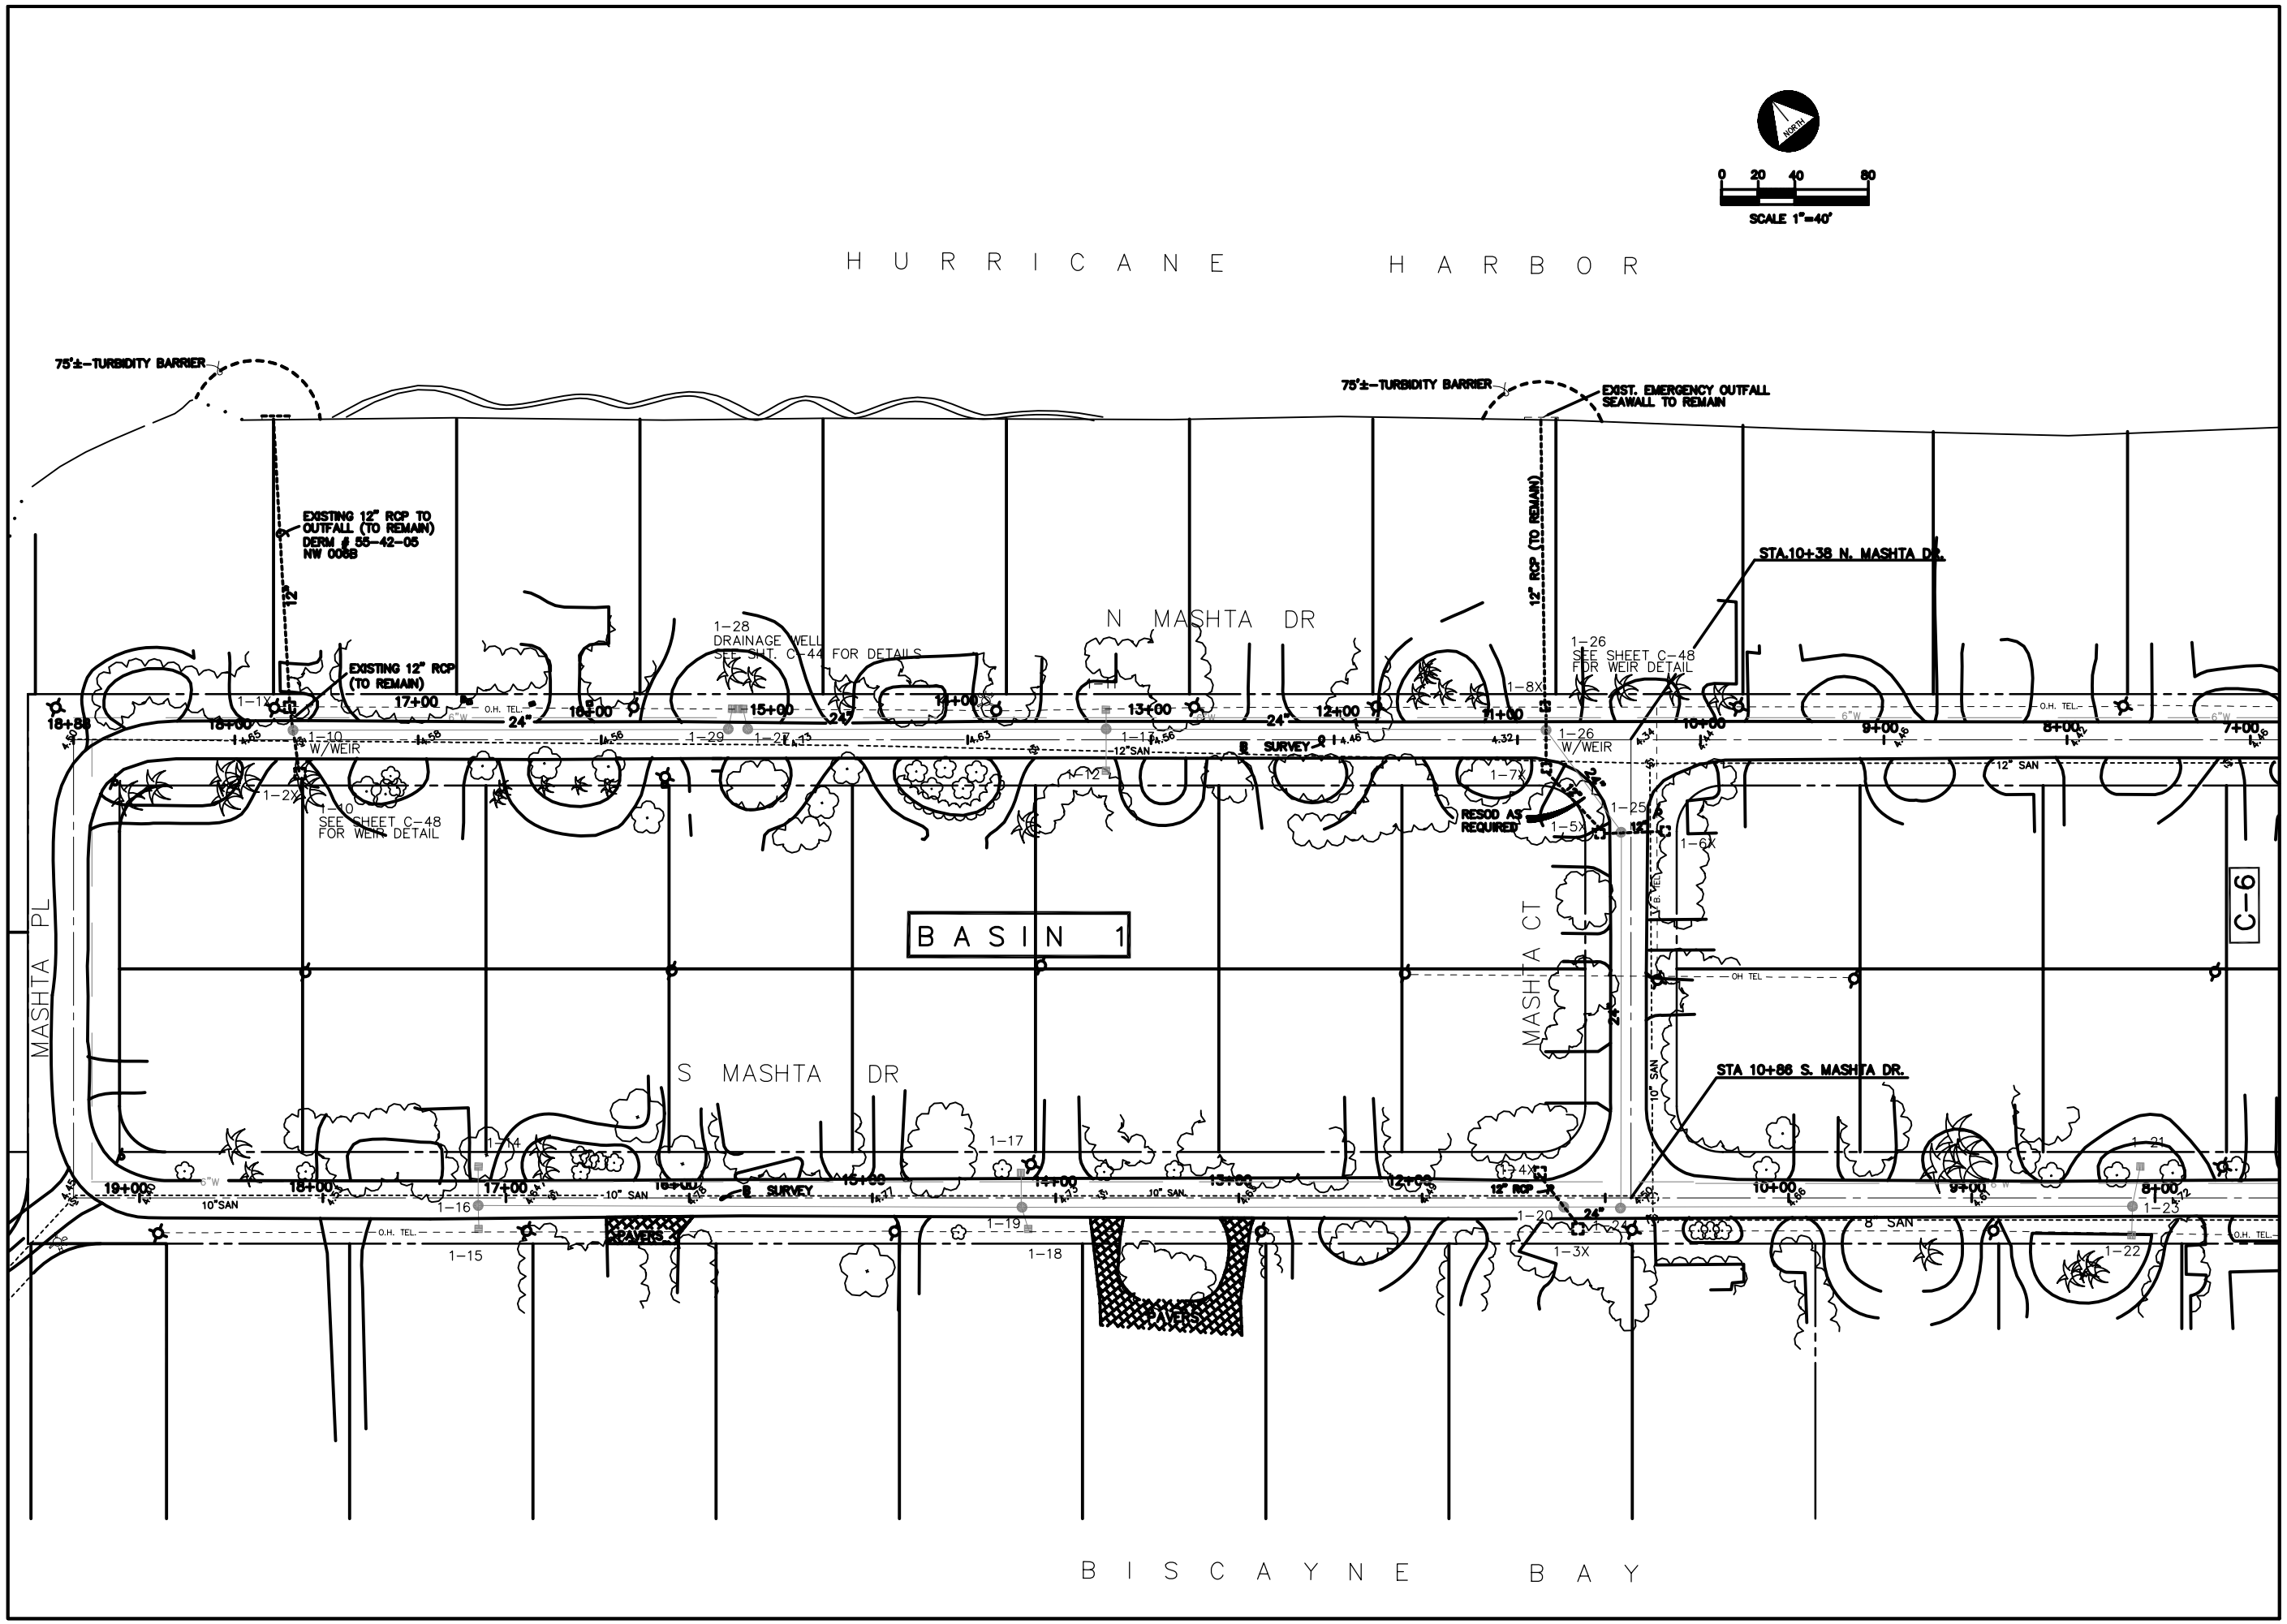


REVISION

DATE

WILLIAMS, HATFIELD & STONER, INC.
CONSULTING ENGINEERS • PLANNERS • SURVEYORS
MIAMI, FLORIDA

VILLAGE OF KEY BISCAYNE
STORMWATER IMPROVEMENT PLANS BASINS 1 - 8
PLAN SHEETS

Date 11-7-94
Drawn CCT
Checked CMP
Manager LMB
Dwg Name: BASE-S.DWG

PROJECT No. 4072.00

SHEET No. C-5

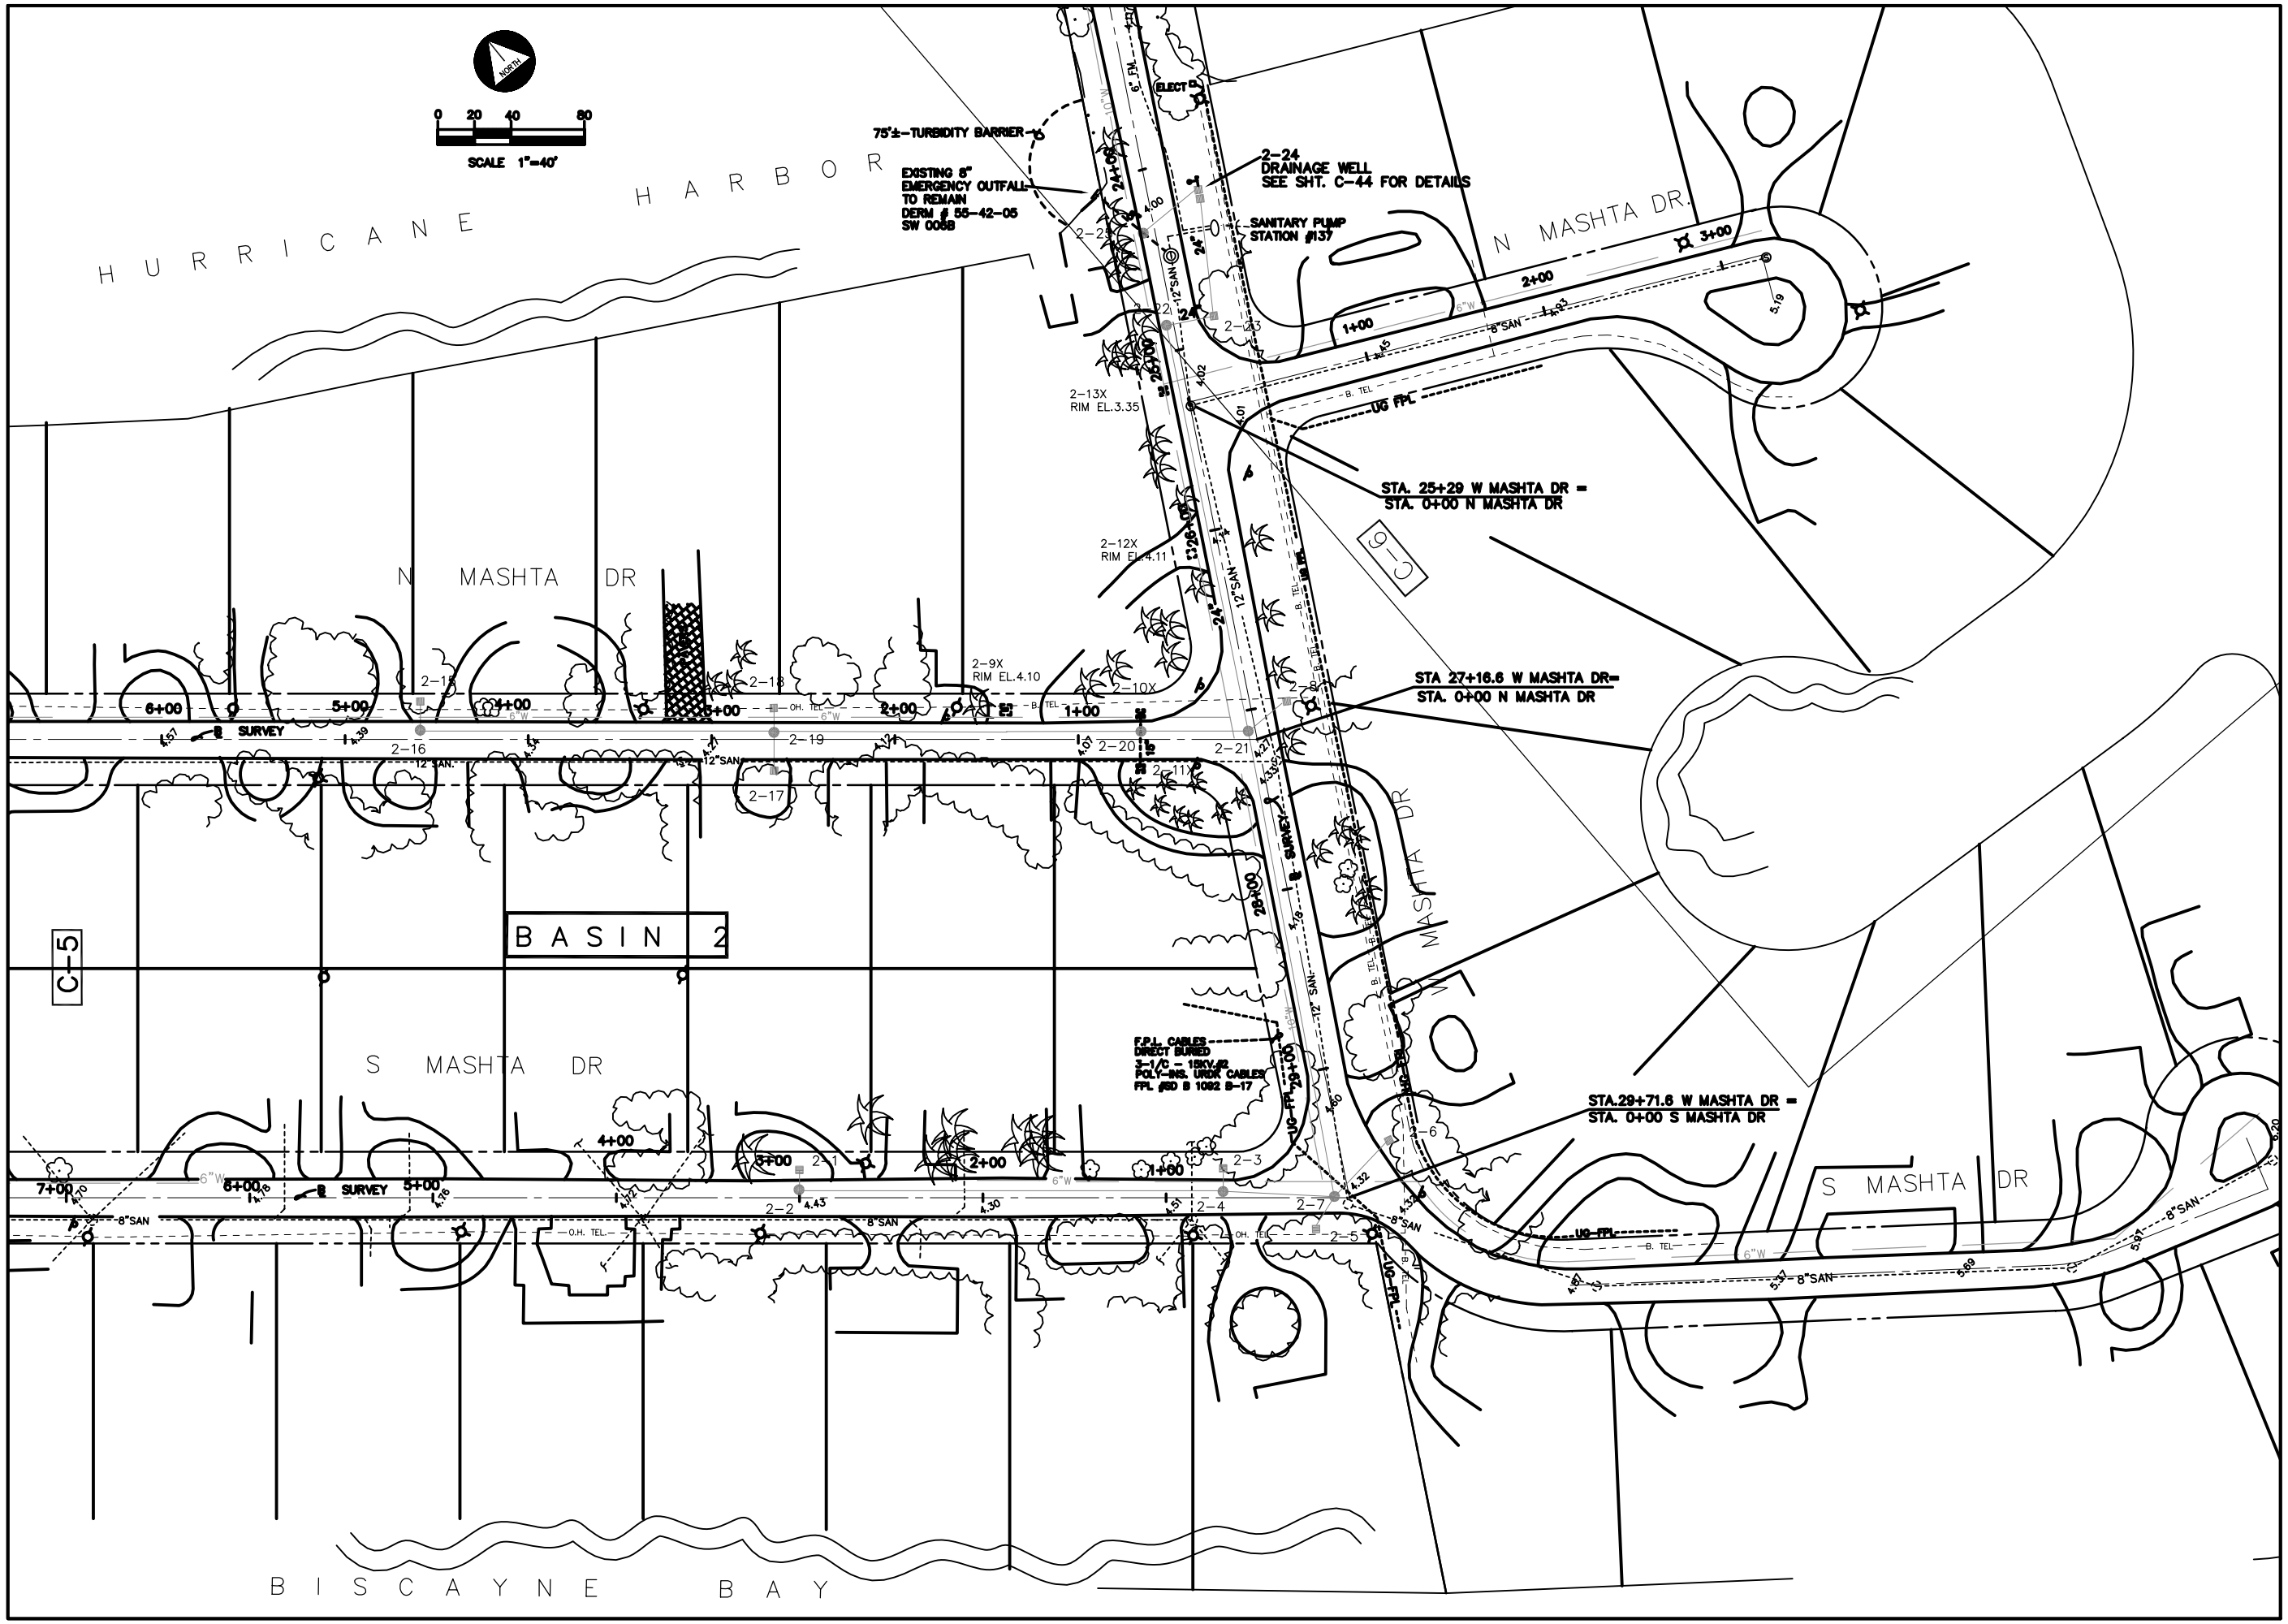


REVISION

DATE

WILLIAMS, HATFIELD & STONER, INC.
CONSULTING ENGINEERS • PLANNERS • SURVEYORS
MIAMI, FLORIDA

VILLAGE OF KEY BISCAYNE
STORMWATER IMPROVEMENT PLANS BASINS 1 - 8
PLAN SHEETS

Date 11-7-94
Drawn CCT
Checked CMP
Manager LMB
Dwg Name: BASE-S.DWG

PROJECT No.
4072.00

SHEET No.
C-6

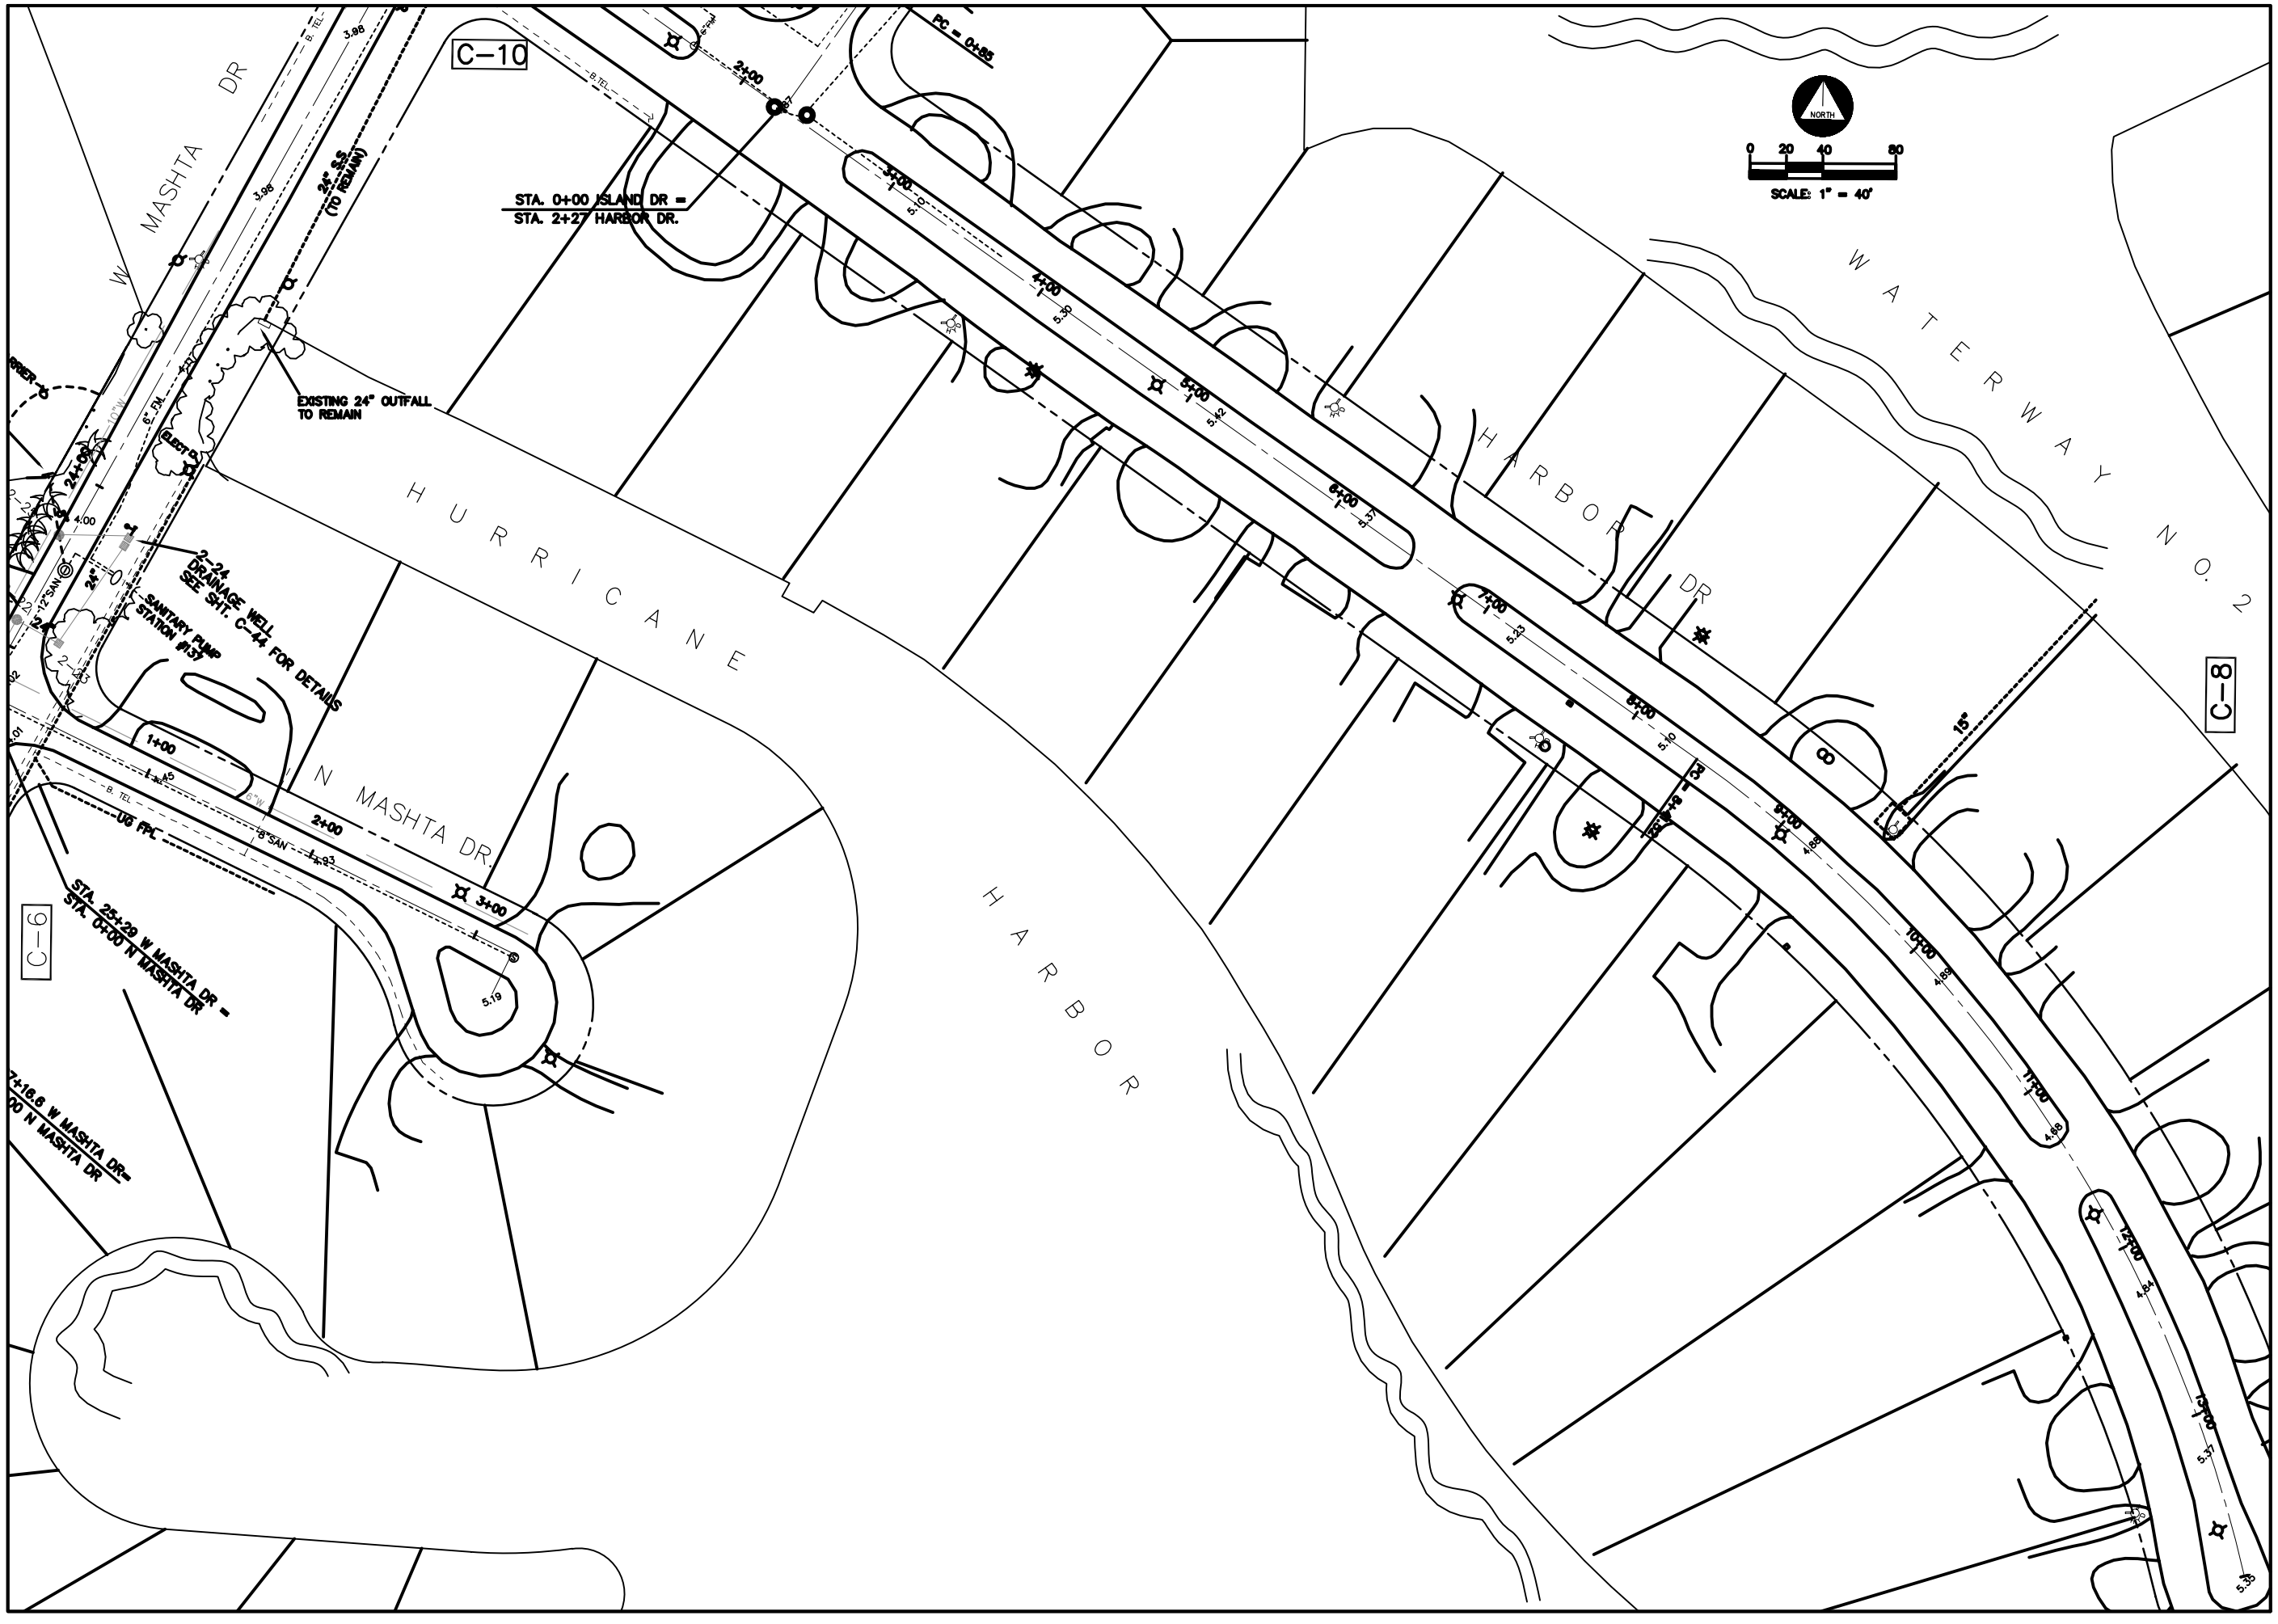


REVISION

DATE

WILLIAMS, HATFIELD & STONER, INC.
CONSULTING ENGINEERS • PLANNERS • SURVEYORS
MIAMI, FLORIDA

VILLAGE OF KEY BISCAYNE
STORMWATER IMPROVEMENT PLANS BASINS 1 – 8
PLAN SHEETS

Date 11-7-94
Drawn CCT
Checked CMP
Manager LMB
Dwg Name: BASE-S.DWG

PROJECT No.
4072.00

SHEET No.
C-7

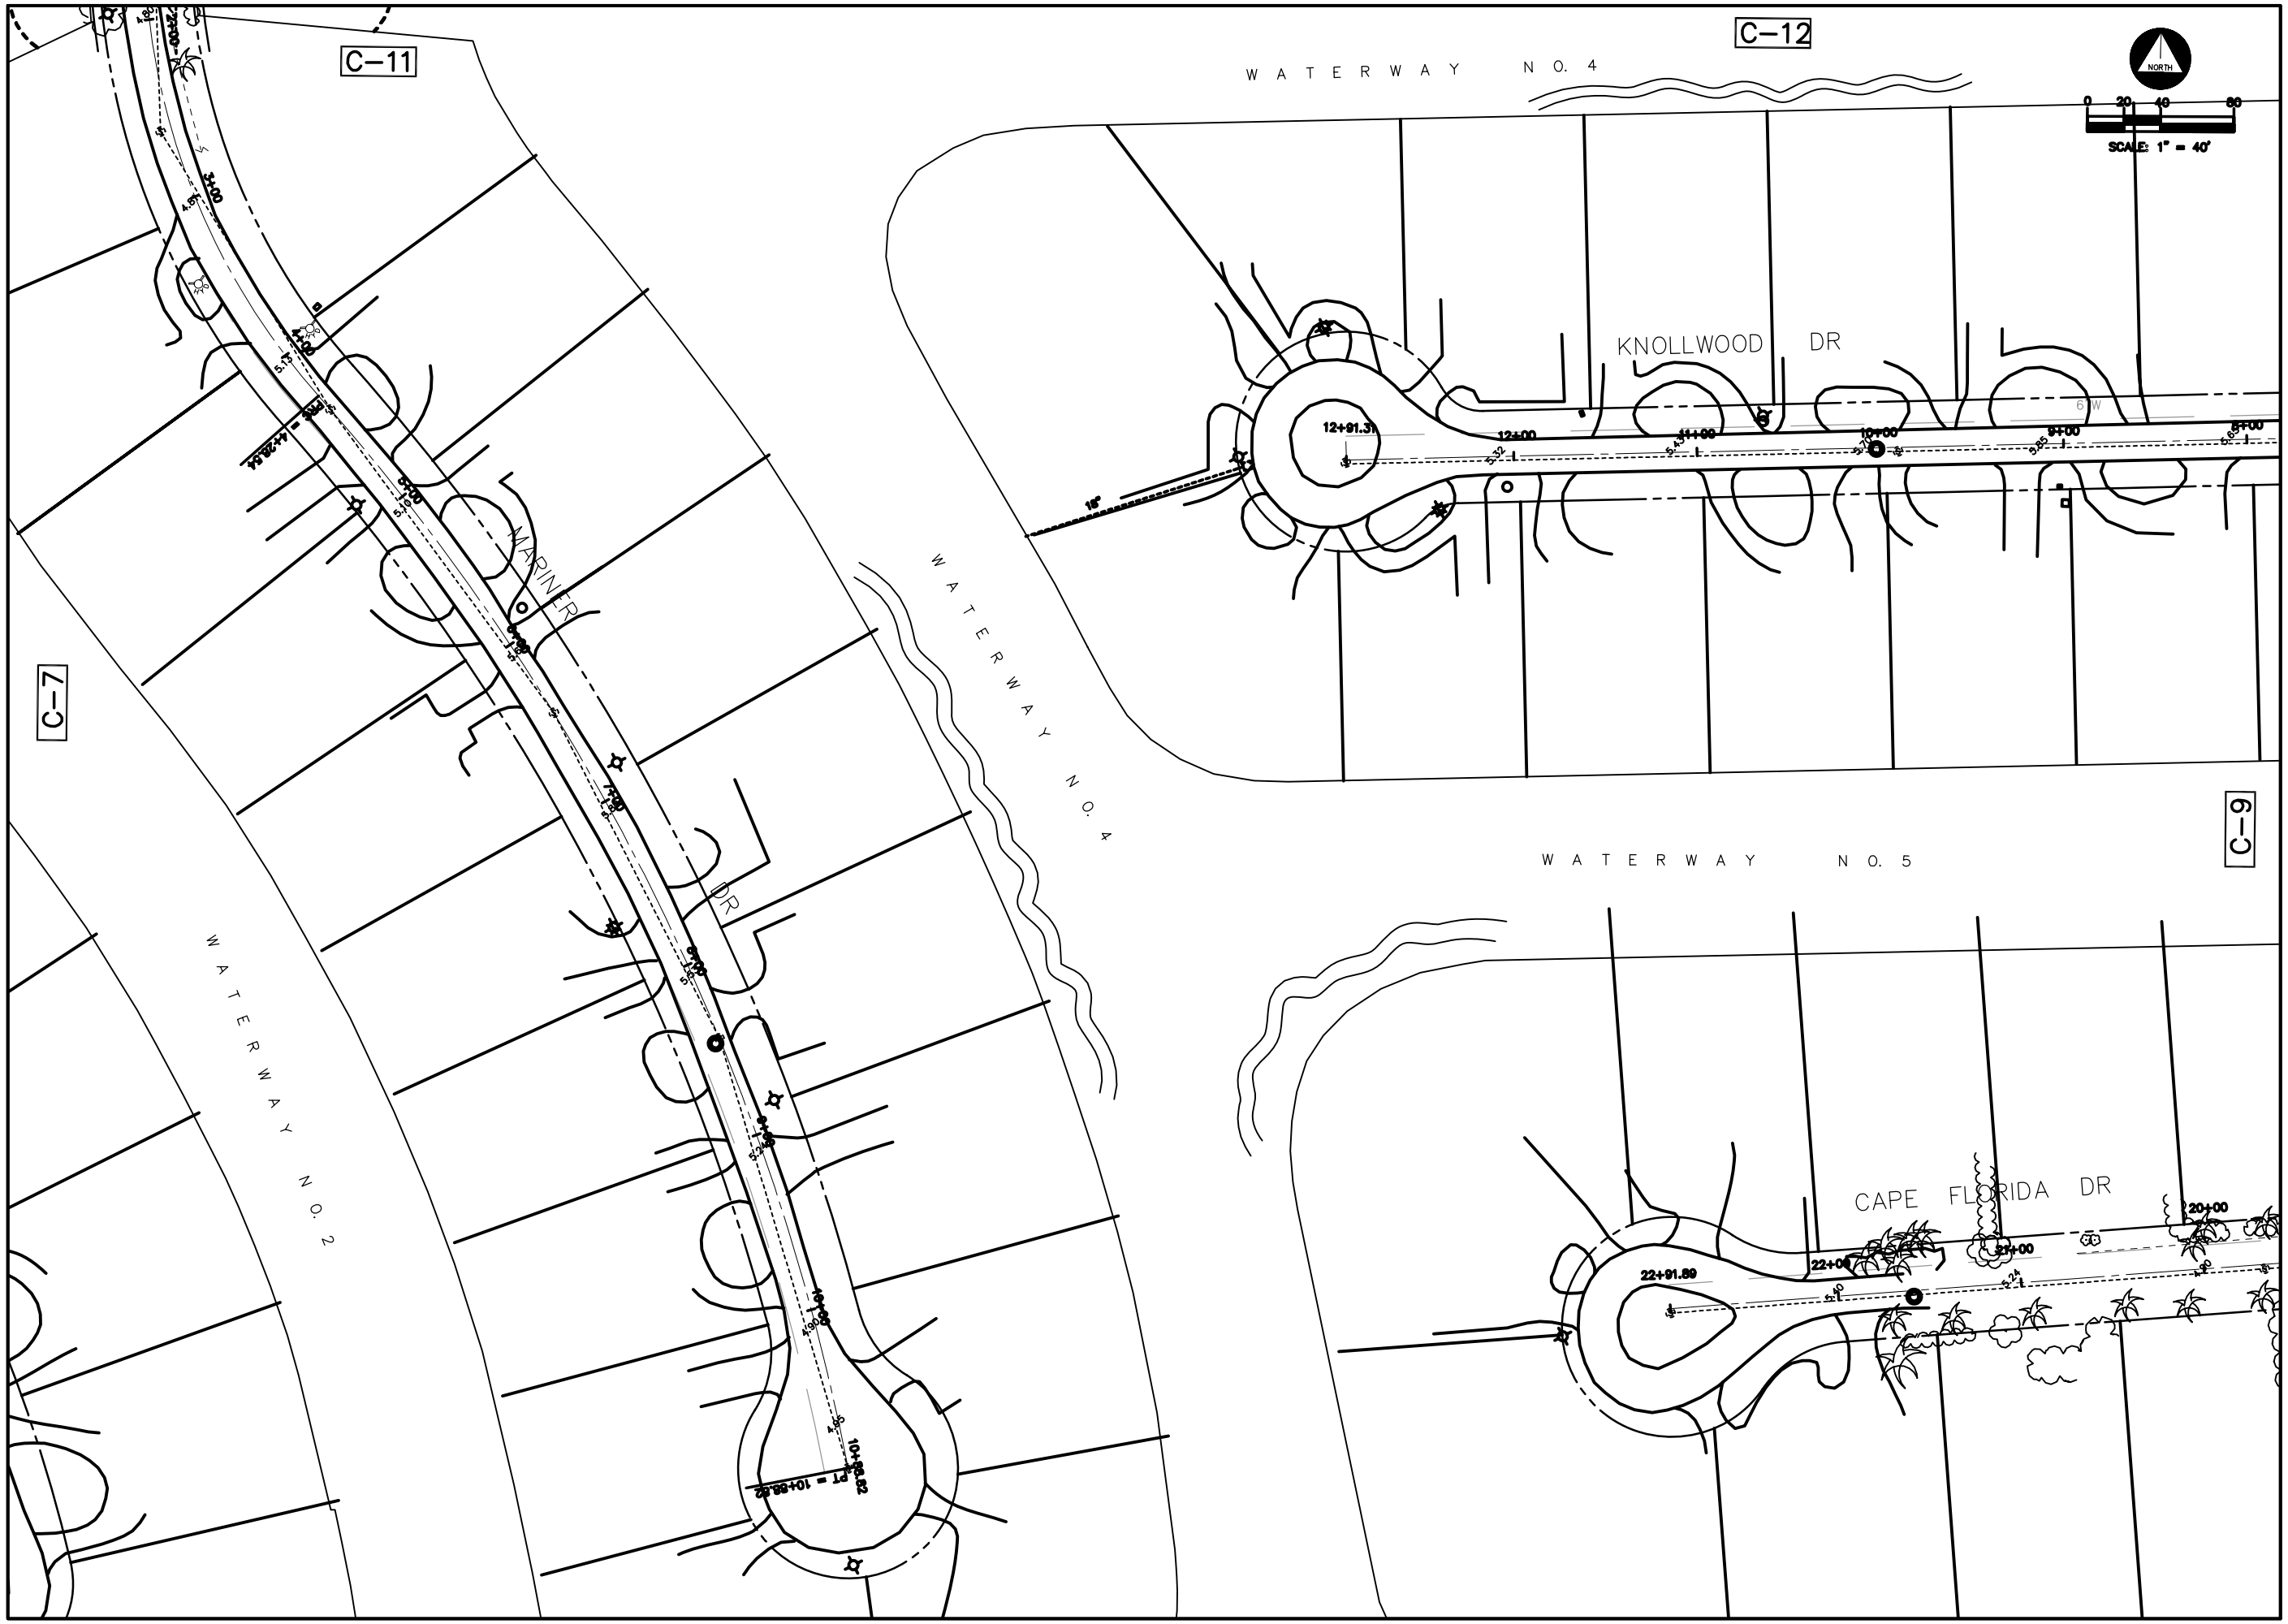


REVISION

DATE

WILLIAMS, HATFIELD & STONER, INC.
CONSULTING ENGINEERS • PLANNERS • SURVEYORS
MIAMI, FLORIDA

VILLAGE OF KEY BISCAYNE
STORMWATER IMPROVEMENT PLANS BASINS 1 – 8
PLAN SHEETS

Date 11-7-94
Drawn CCT
Checked CMP
Manager LMB
Dwg Name: BASE-5.DWG

PROJECT No.
4072.00

SHEET No.
C-8

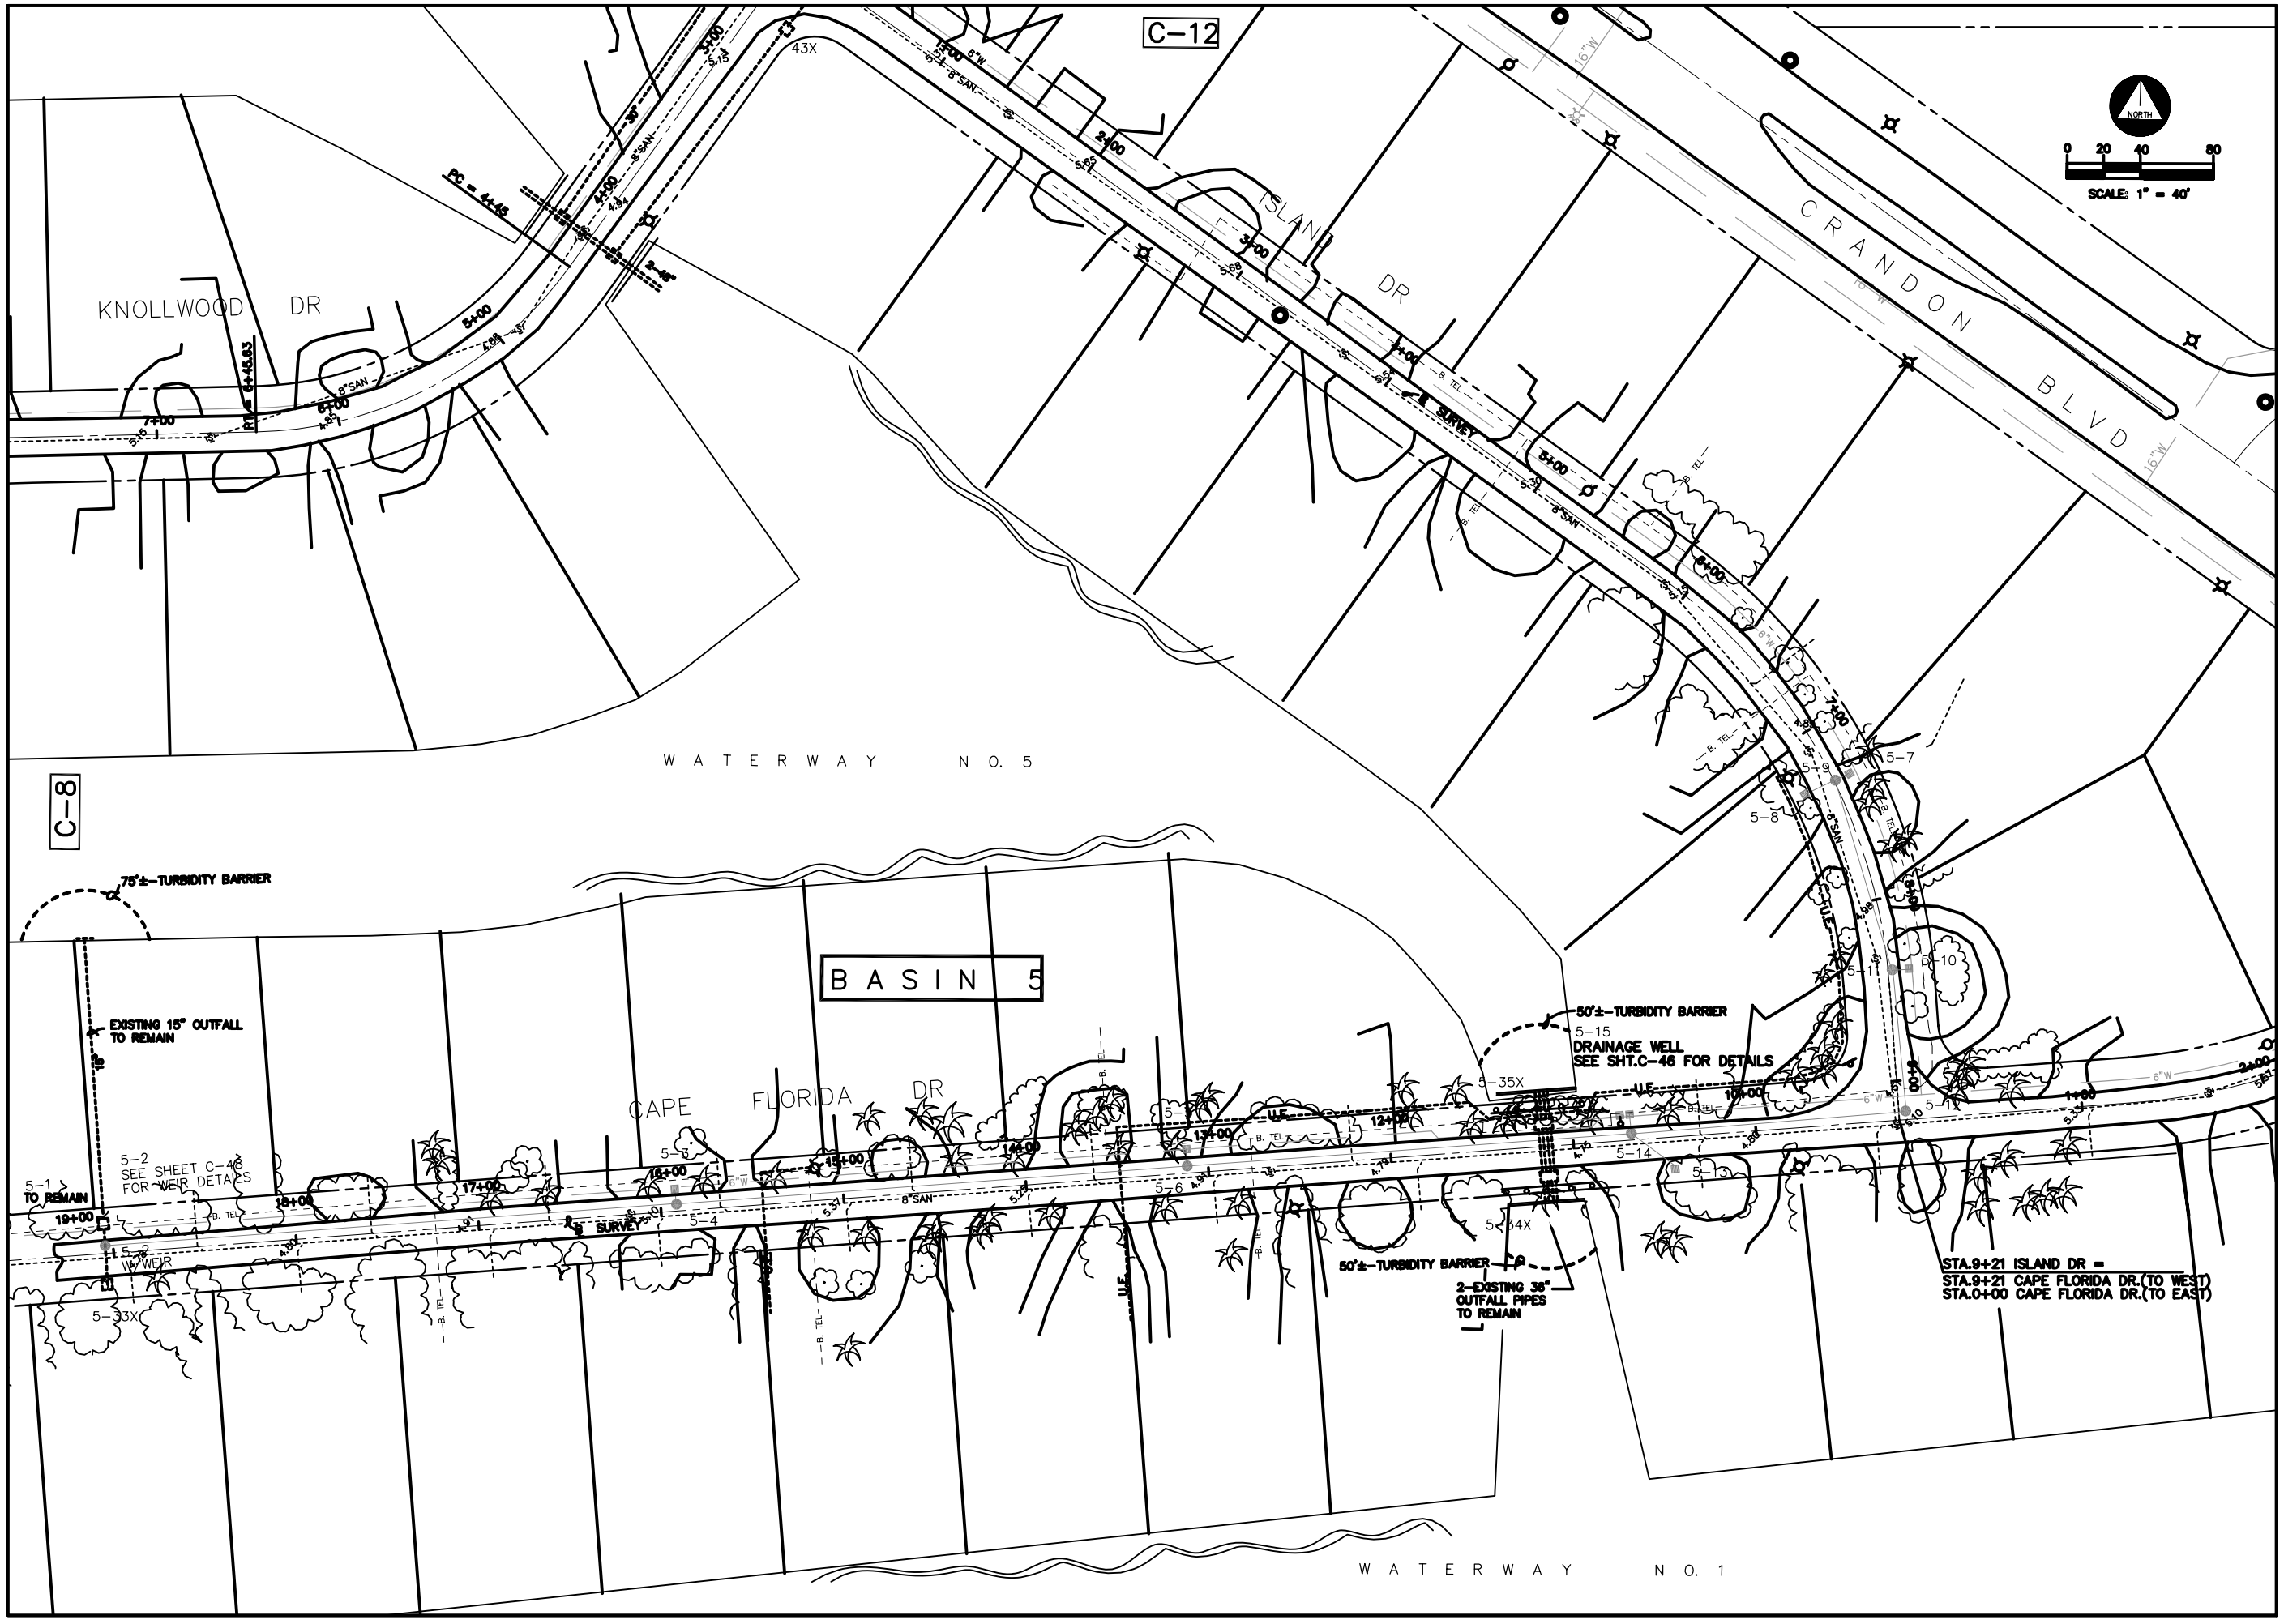


REVISION

DATE

WILLIAMS, HATFIELD & STONER, INC.
CONSULTING ENGINEERS • PLANNERS • SURVEYORS
MIAMI, FLORIDA

VILLAGE OF KEY BISCAYNE
STORMWATER IMPROVEMENT PLANS BASINS 1 - 8
PLAN SHEETS

Date 11-7-94
Drawn CCT
Checked CMP
Manager LMB
Dwg Name: BASE-S.DWG

PROJECT No. 4072.00

SHEET No. C-9

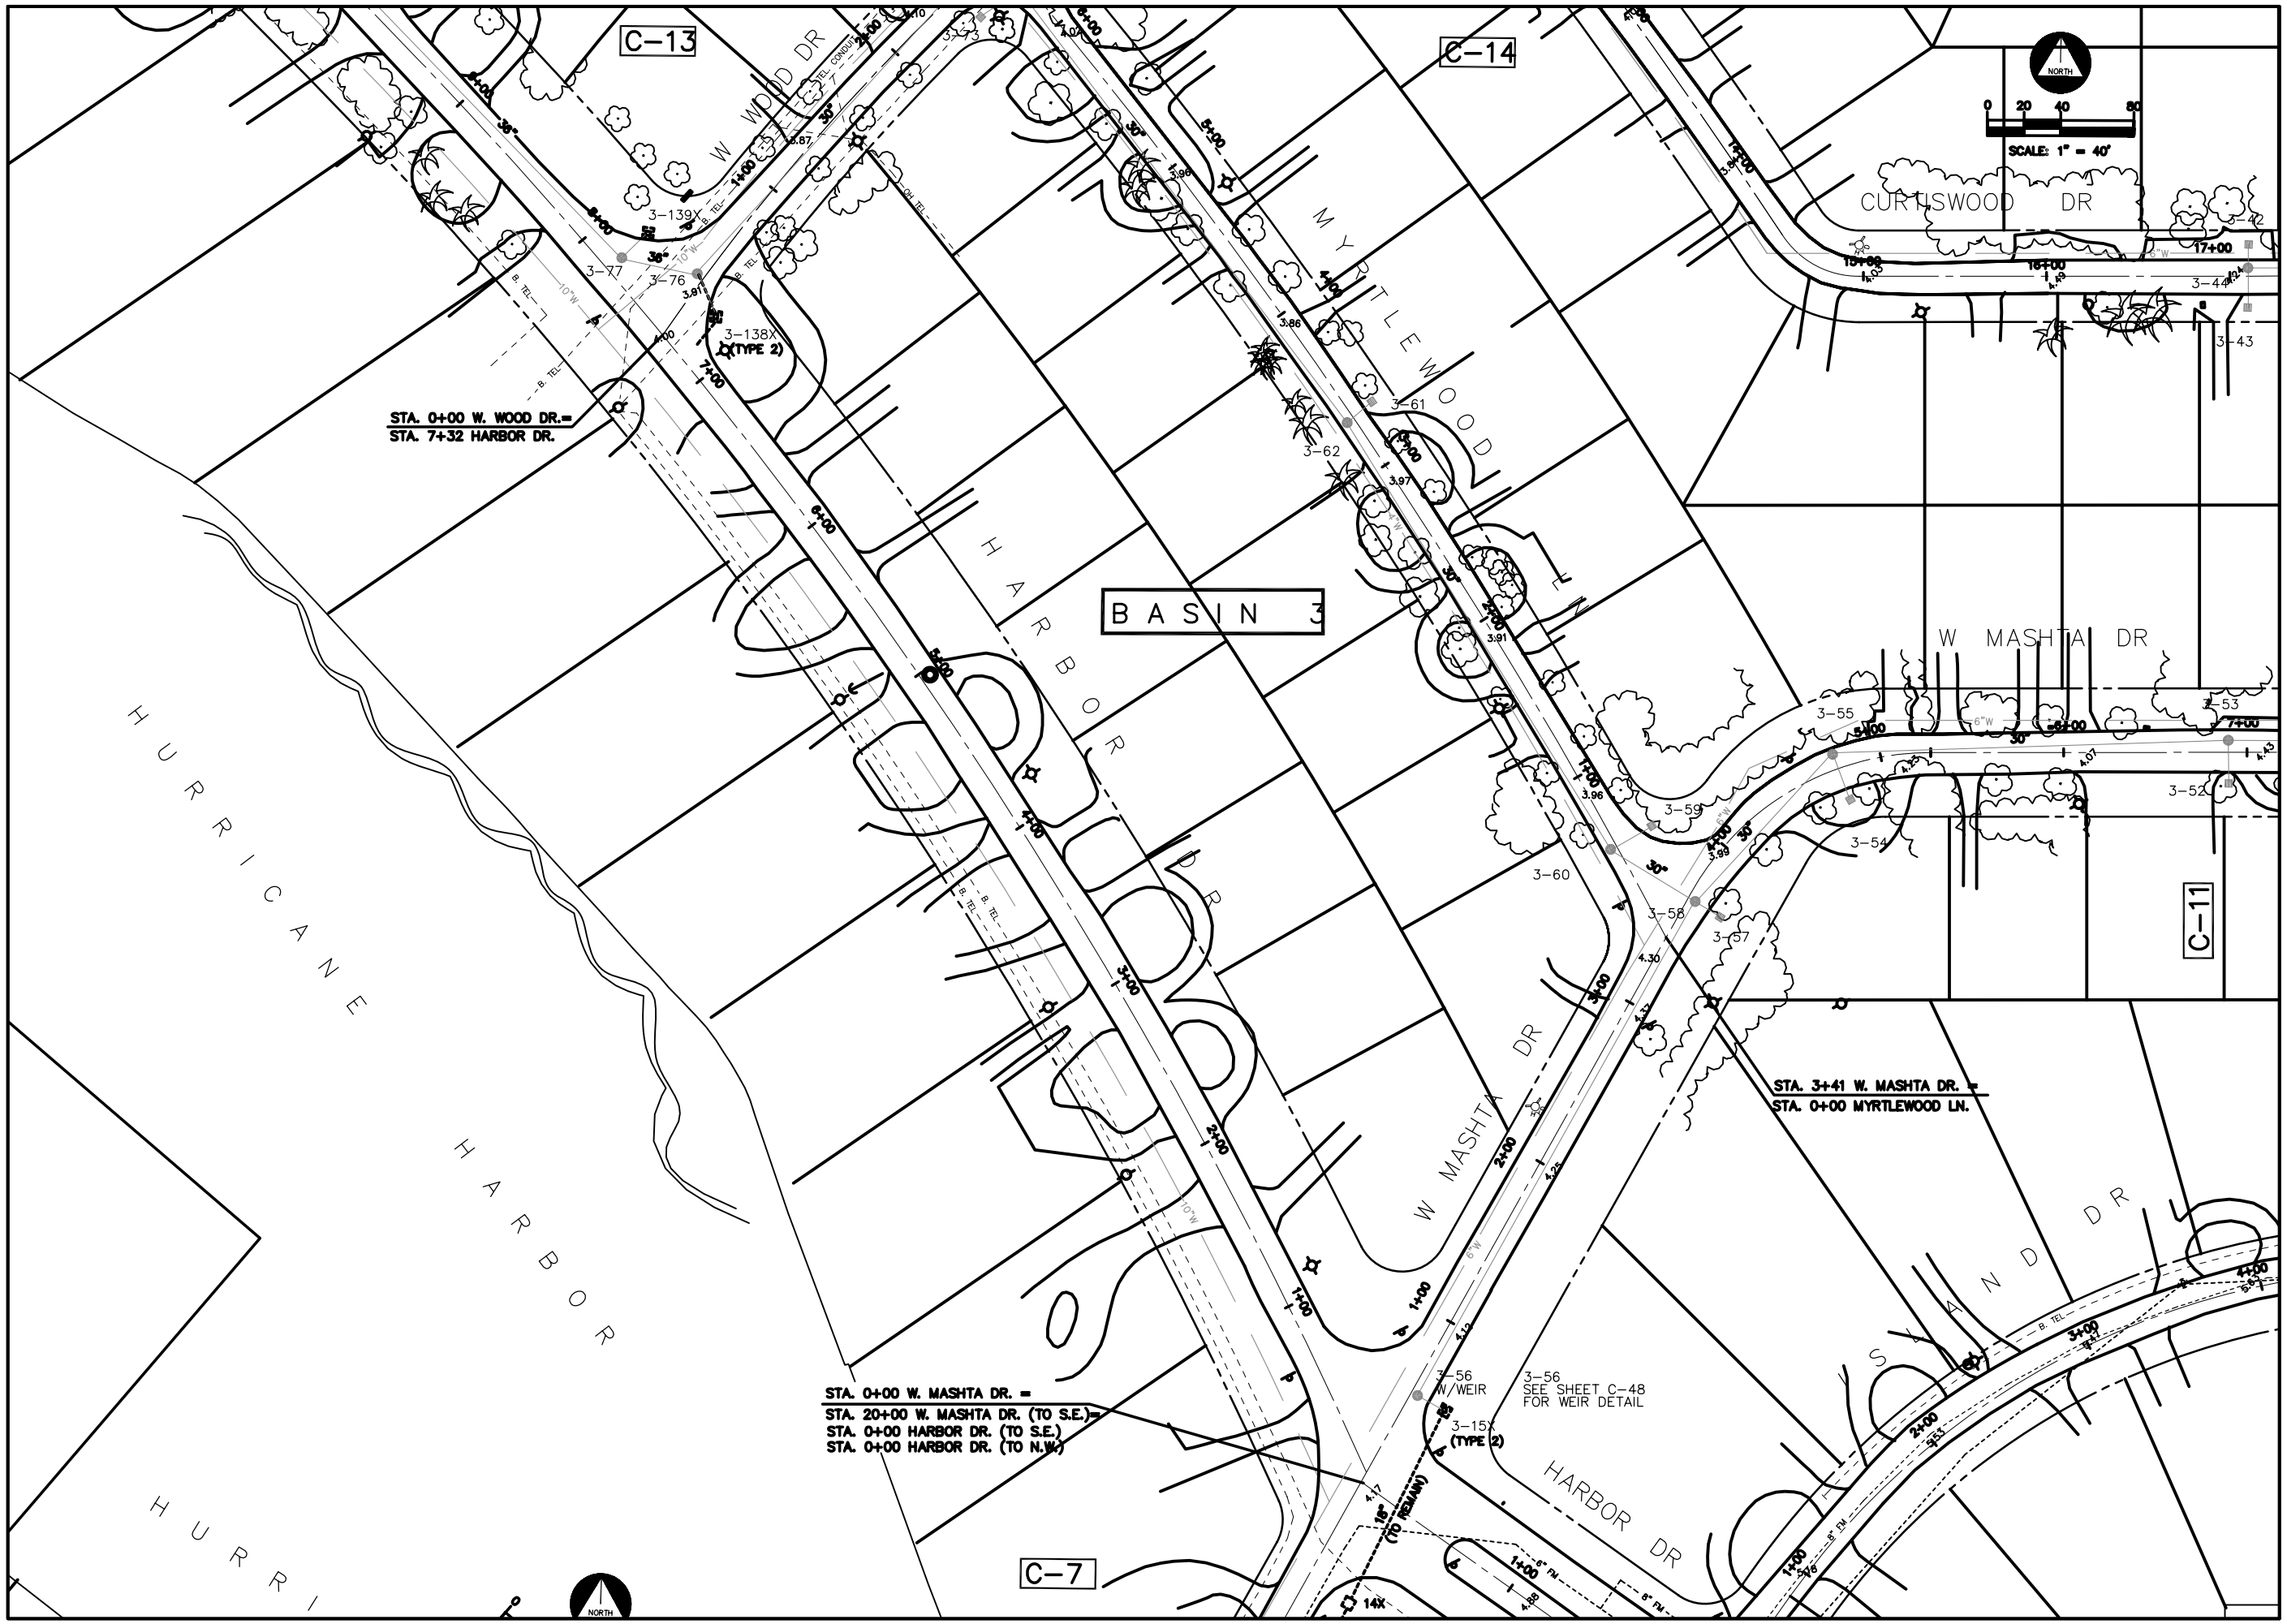


REVISION

DATE

WILLIAMS, HATFIELD & STONER, INC.
CONSULTING ENGINEERS • PLANNERS • SURVEYORS
MIAMI, FLORIDA

VILLAGE OF KEY BISCAYNE
STORMWATER IMPROVEMENT PLANS BASINS 1 – 8
PLAN SHEETS

Date 11-7-94
Drawn CCT
Checked CMP
Manager LMB
Dwg Name: BASE-S.DWG

PROJECT No.
4072.00

SHEET No.
C-10

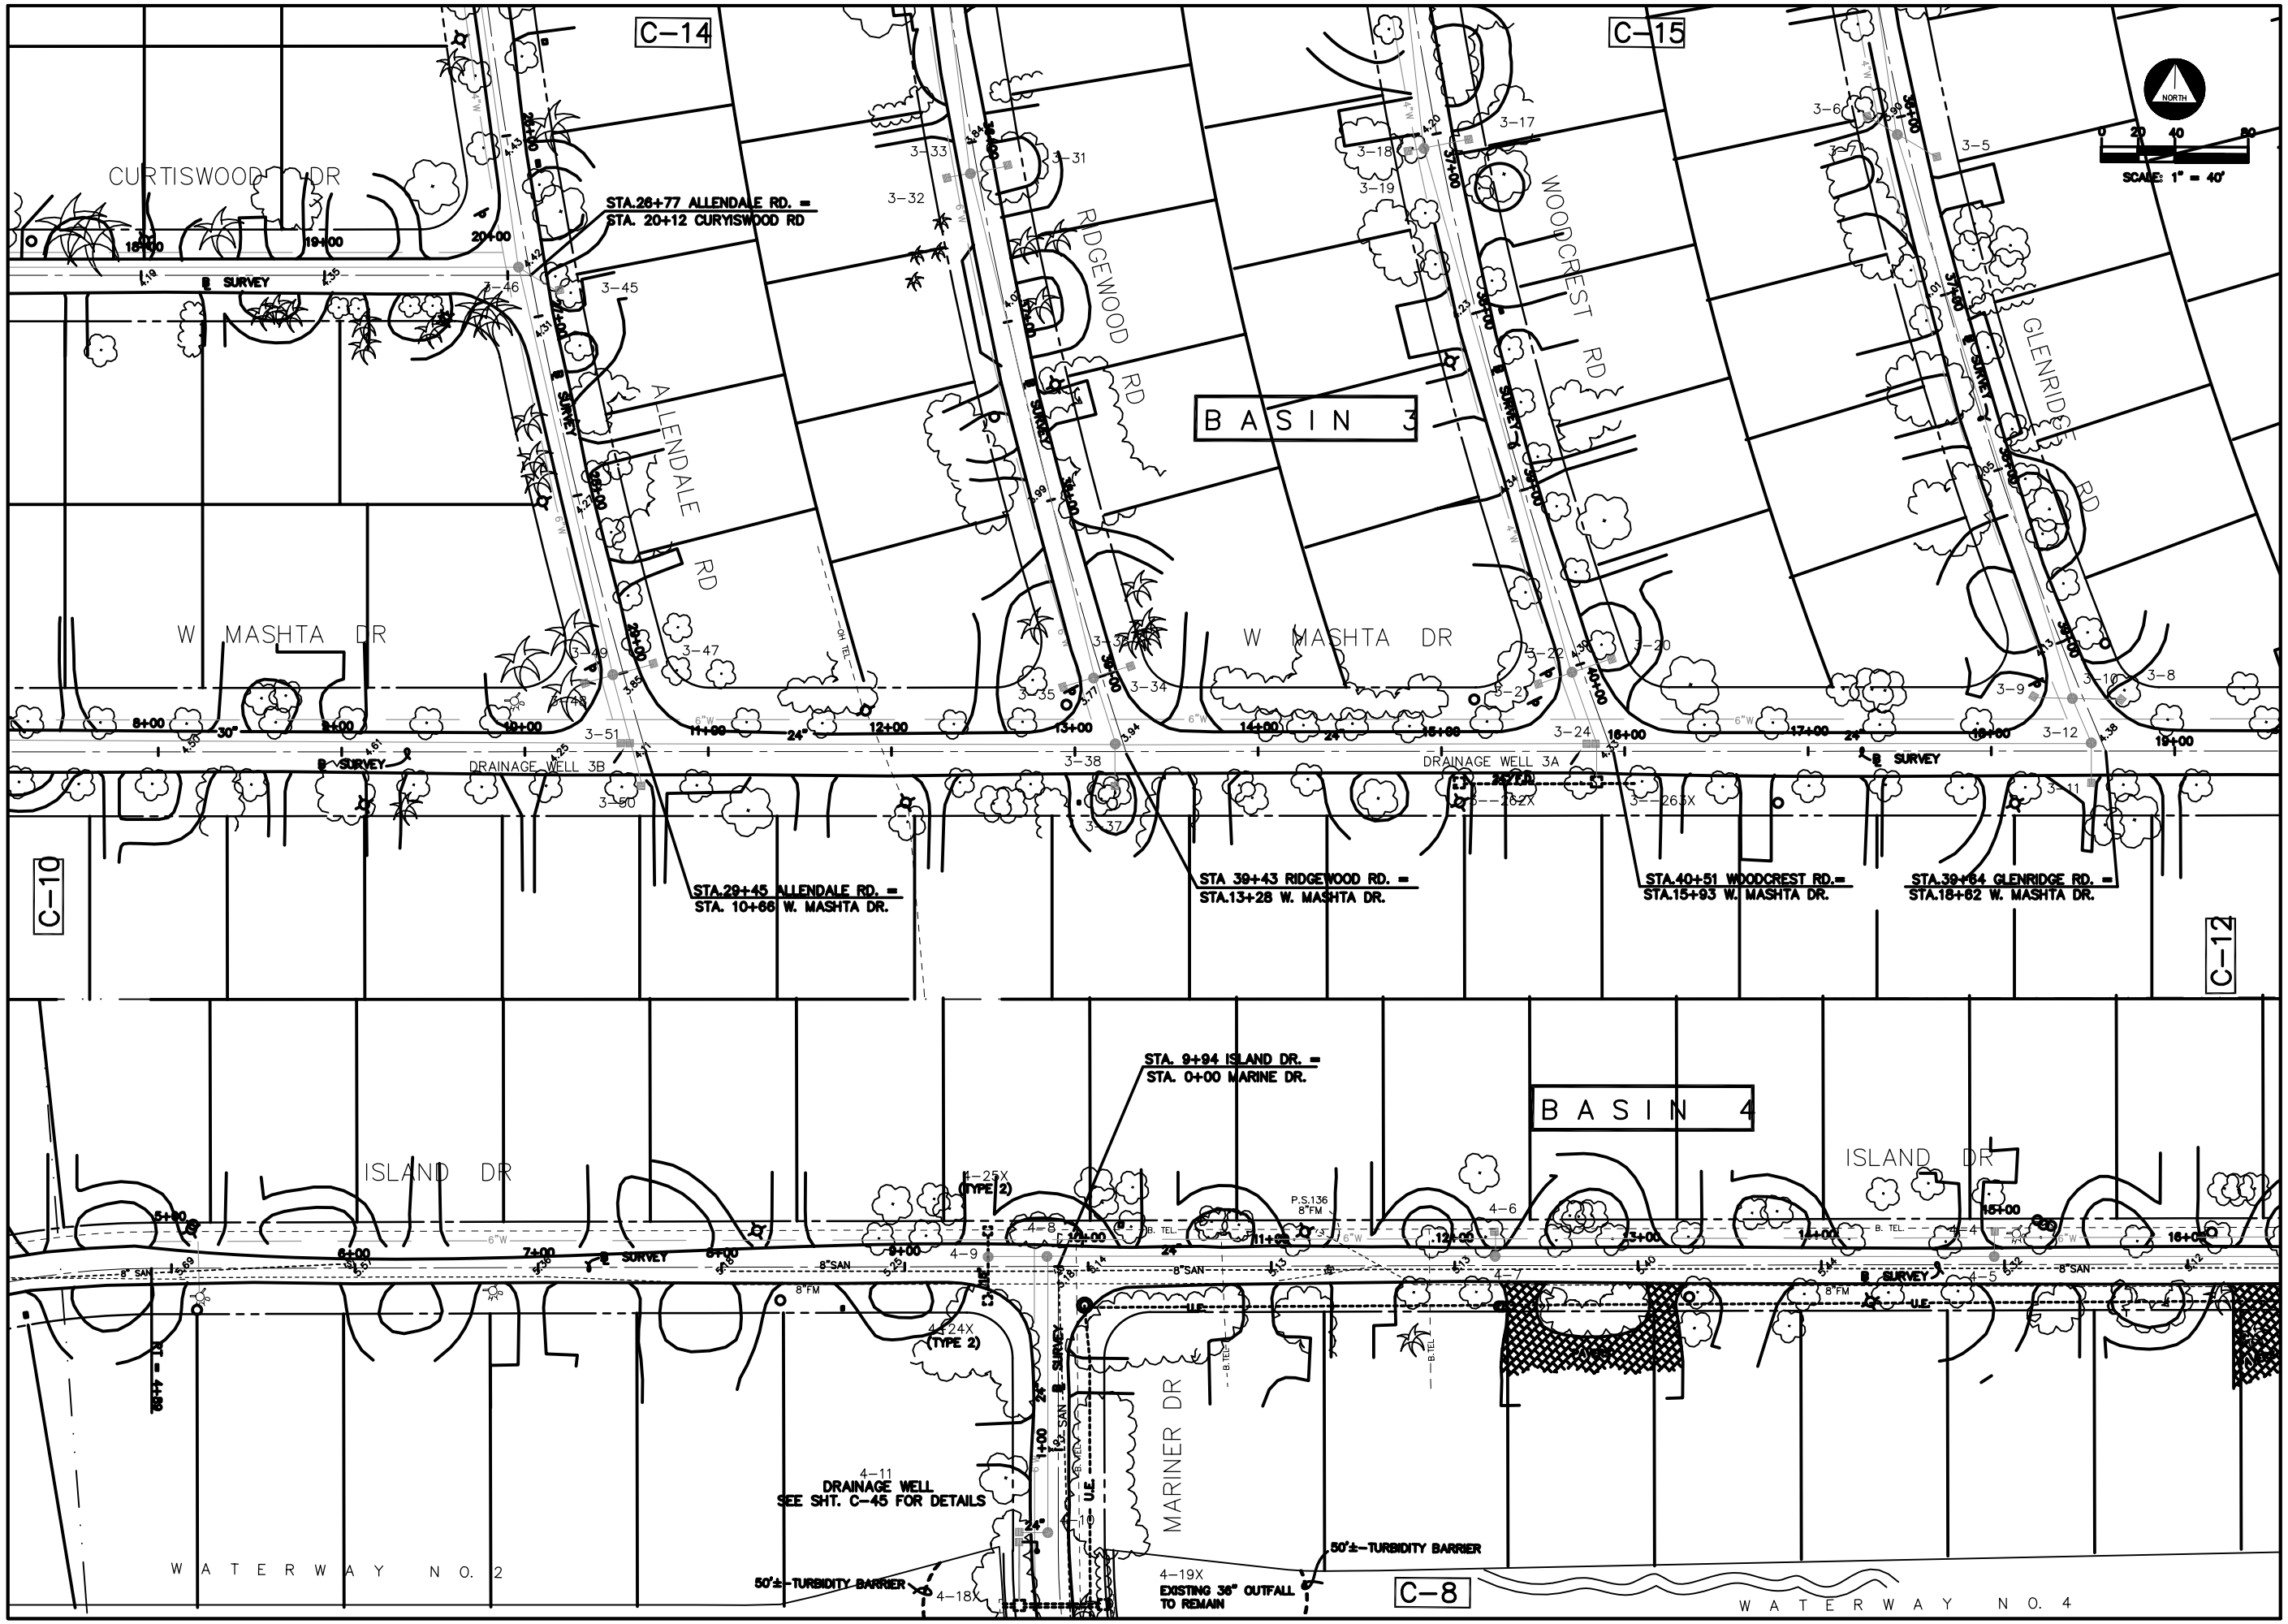


REVISION

DATE

WILLIAMS, HATFIELD & STONER, INC.
CONSULTING ENGINEERS • PLANNERS • SURVEYORS
MIAMI, FLORIDA

VILLAGE OF KEY BISCAYNE
STORMWATER IMPROVEMENT PLANS BASINS 1 - 8
PLAN SHEETS

Date 11-7-94
Drawn CCT
Checked CMP
Manager LMB
Dwg Name: BASE-S.DWG

PROJECT No.
4072.00

SHEET No.
C-11

C-15

NORTH

0 20 40 80

SCALE: 1" = 40'

FERNWOOD RD

CRANDON BLVD

W MASHTA DR.

STA.27+21 W. MASHTA DR.

STA 21+39 W. MASHTA DR.=
STA.47+81 FERNWOOD RD.

C-11

SEAVIEW DR

BASIN 4

ISLAND DR

KNOLLWOOD DR

STA.2+35 KNOLLWOOD DR.=
STA 0+00 ISLAND DR.(TO S.E.)
STA.26+23 ISLAND DR.(TO N.W.)

PC = 23+41

PT = 24+24.08

WATERWAY NO. 4

C-9

| REVISION | DATE |
|---|---|
| | |

WILLIAMS, HATFIELD & STONER, INC.
CONSULTING ENGINEERS • PLANNERS • SURVEYORS
MIAMI, FLORIDA

VILLAGE OF KEY BISCAYNE
STORMWATER IMPROVEMENT PLANS BASINS 1 - 8
PLAN SHEETS

Date 11-7-94
Drawn CCT
Checked CMP
Manager LMB
Dwg Name: BASE-S.DWG

PROJECT No. 4072.00

SHEET No. C-12

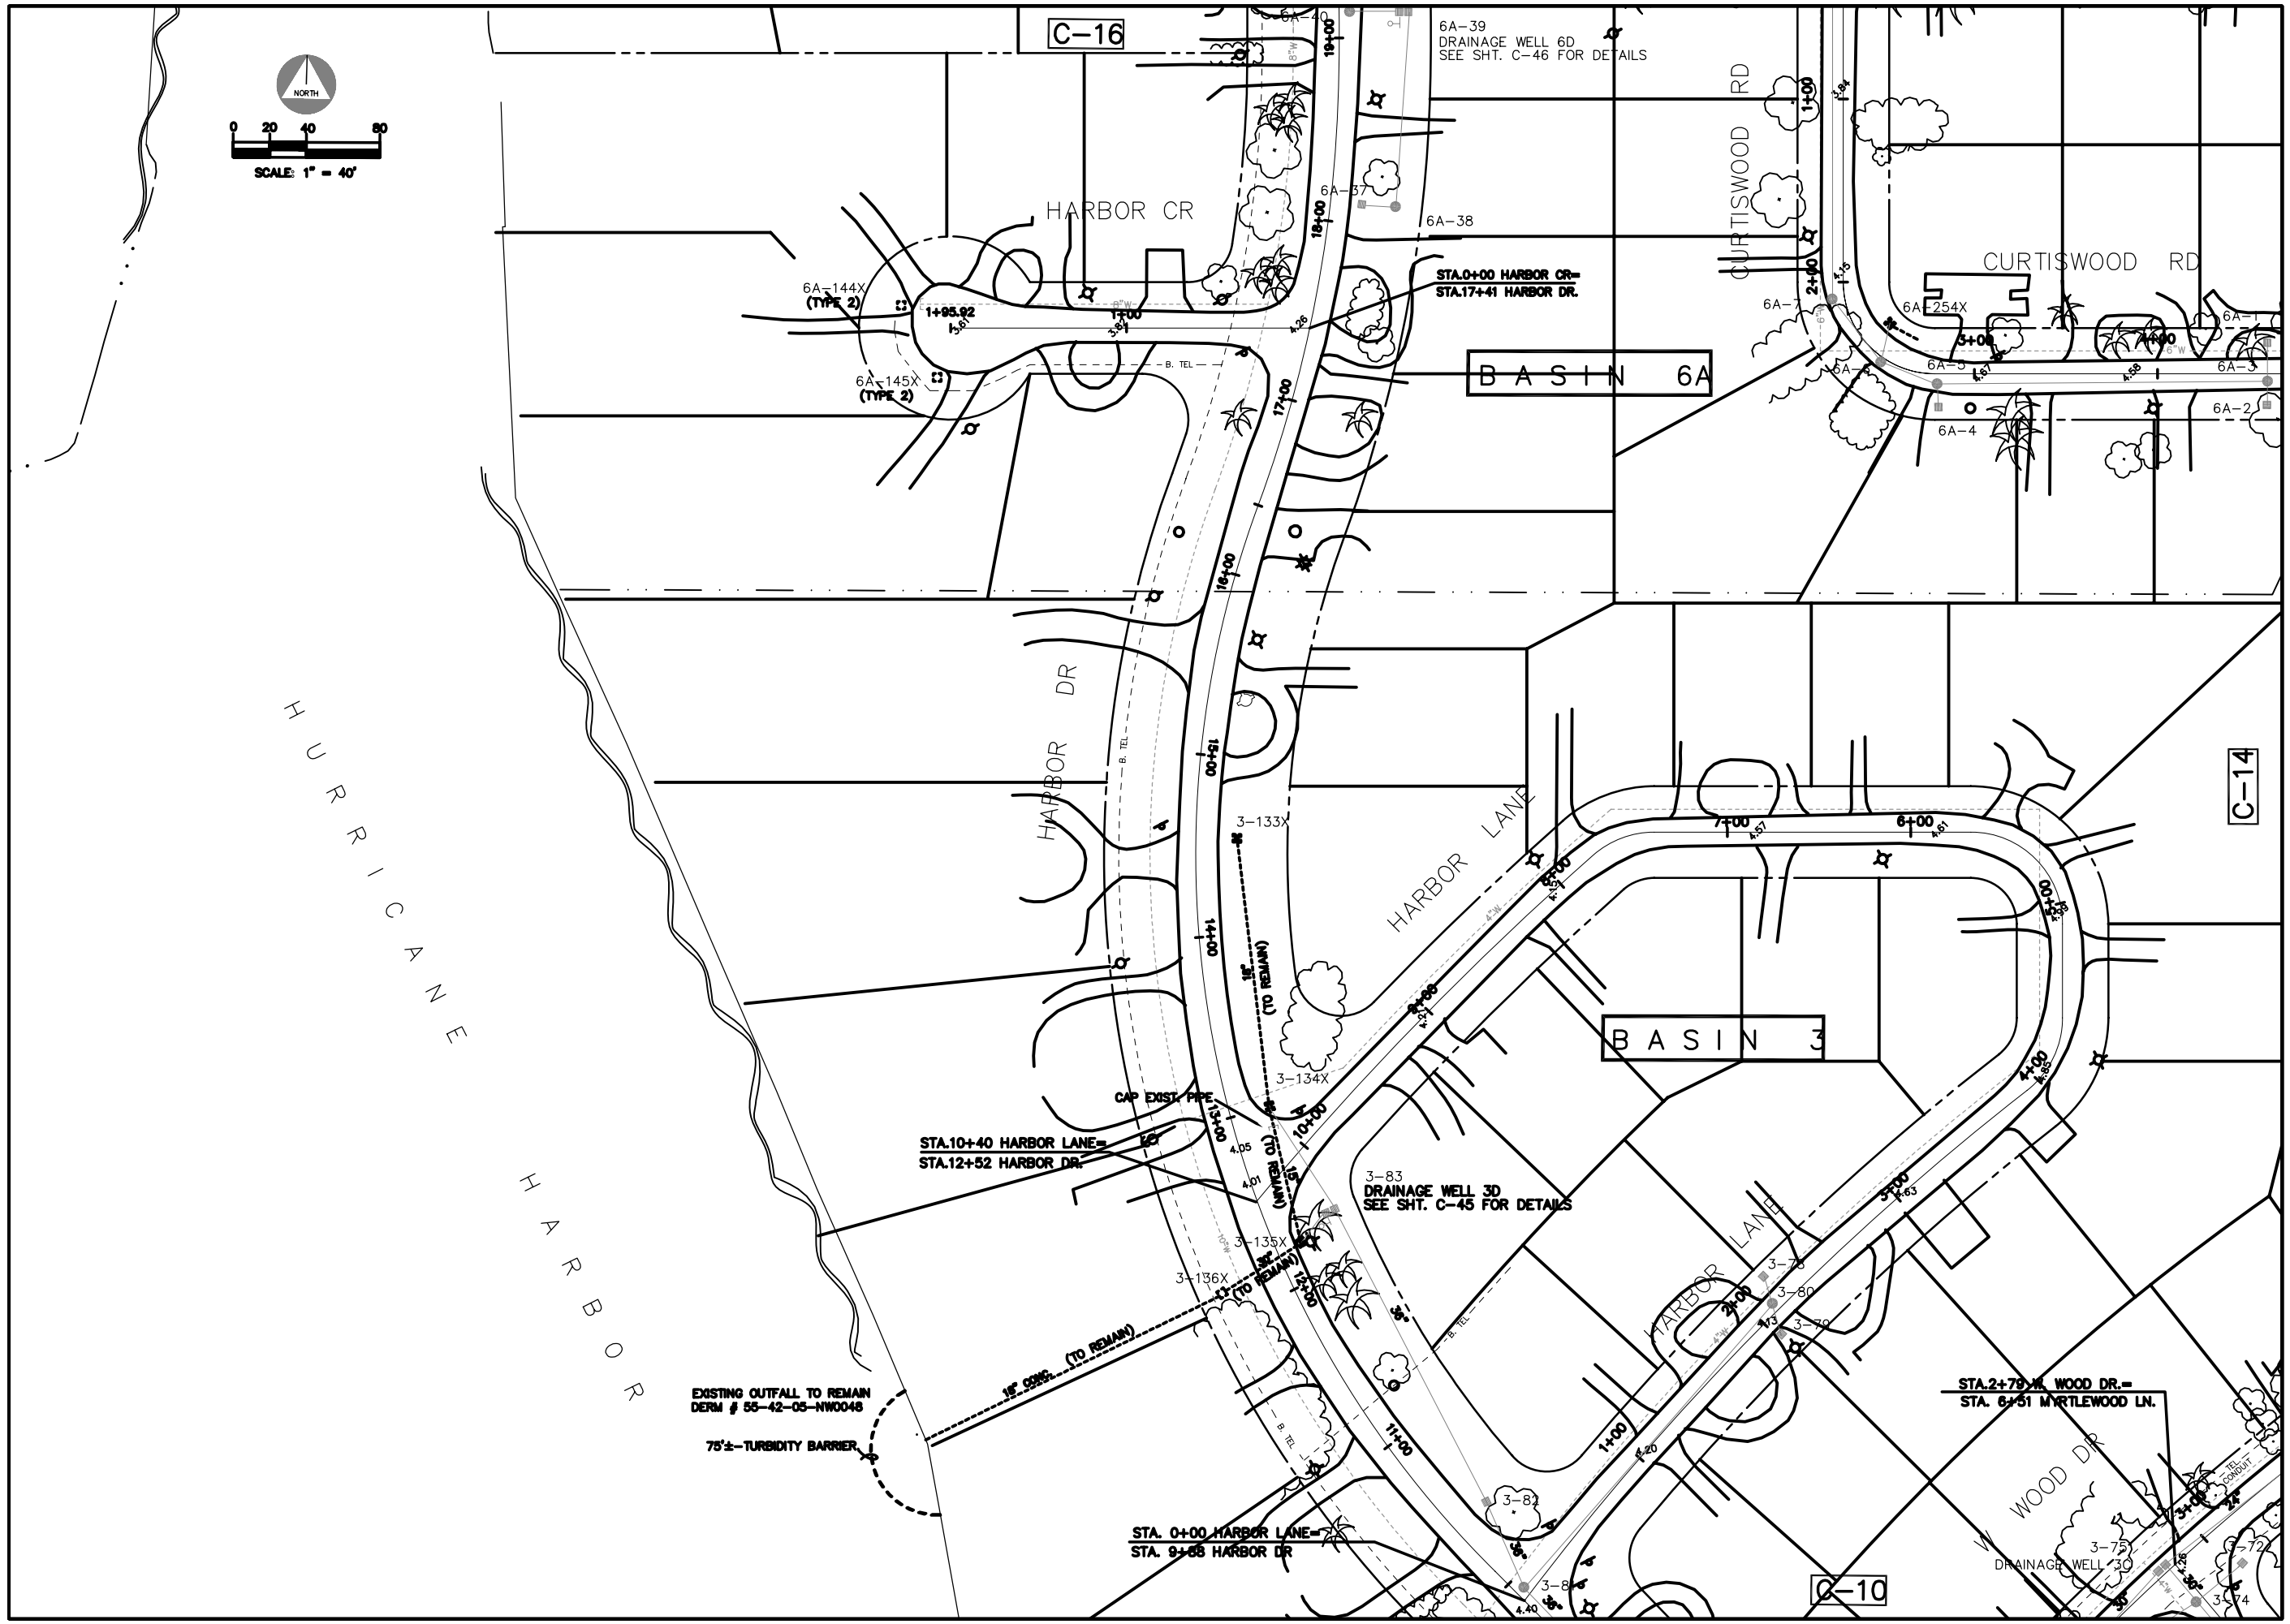


REVISION

DATE

WILLIAMS, HATFIELD & STONER, INC.
CONSULTING ENGINEERS • PLANNERS • SURVEYORS
MIAMI, FLORIDA

VILLAGE OF KEY BISCAYNE
STORMWATER IMPROVEMENT PLANS BASINS 1 - 8
PLAN SHEETS

Date 11-7-94
Drawn CCT
Checked CMP
Manager LMB
Dwg Name: BASE-C.DWG

PROJECT No.
4072.00

SHEET No.
C-13

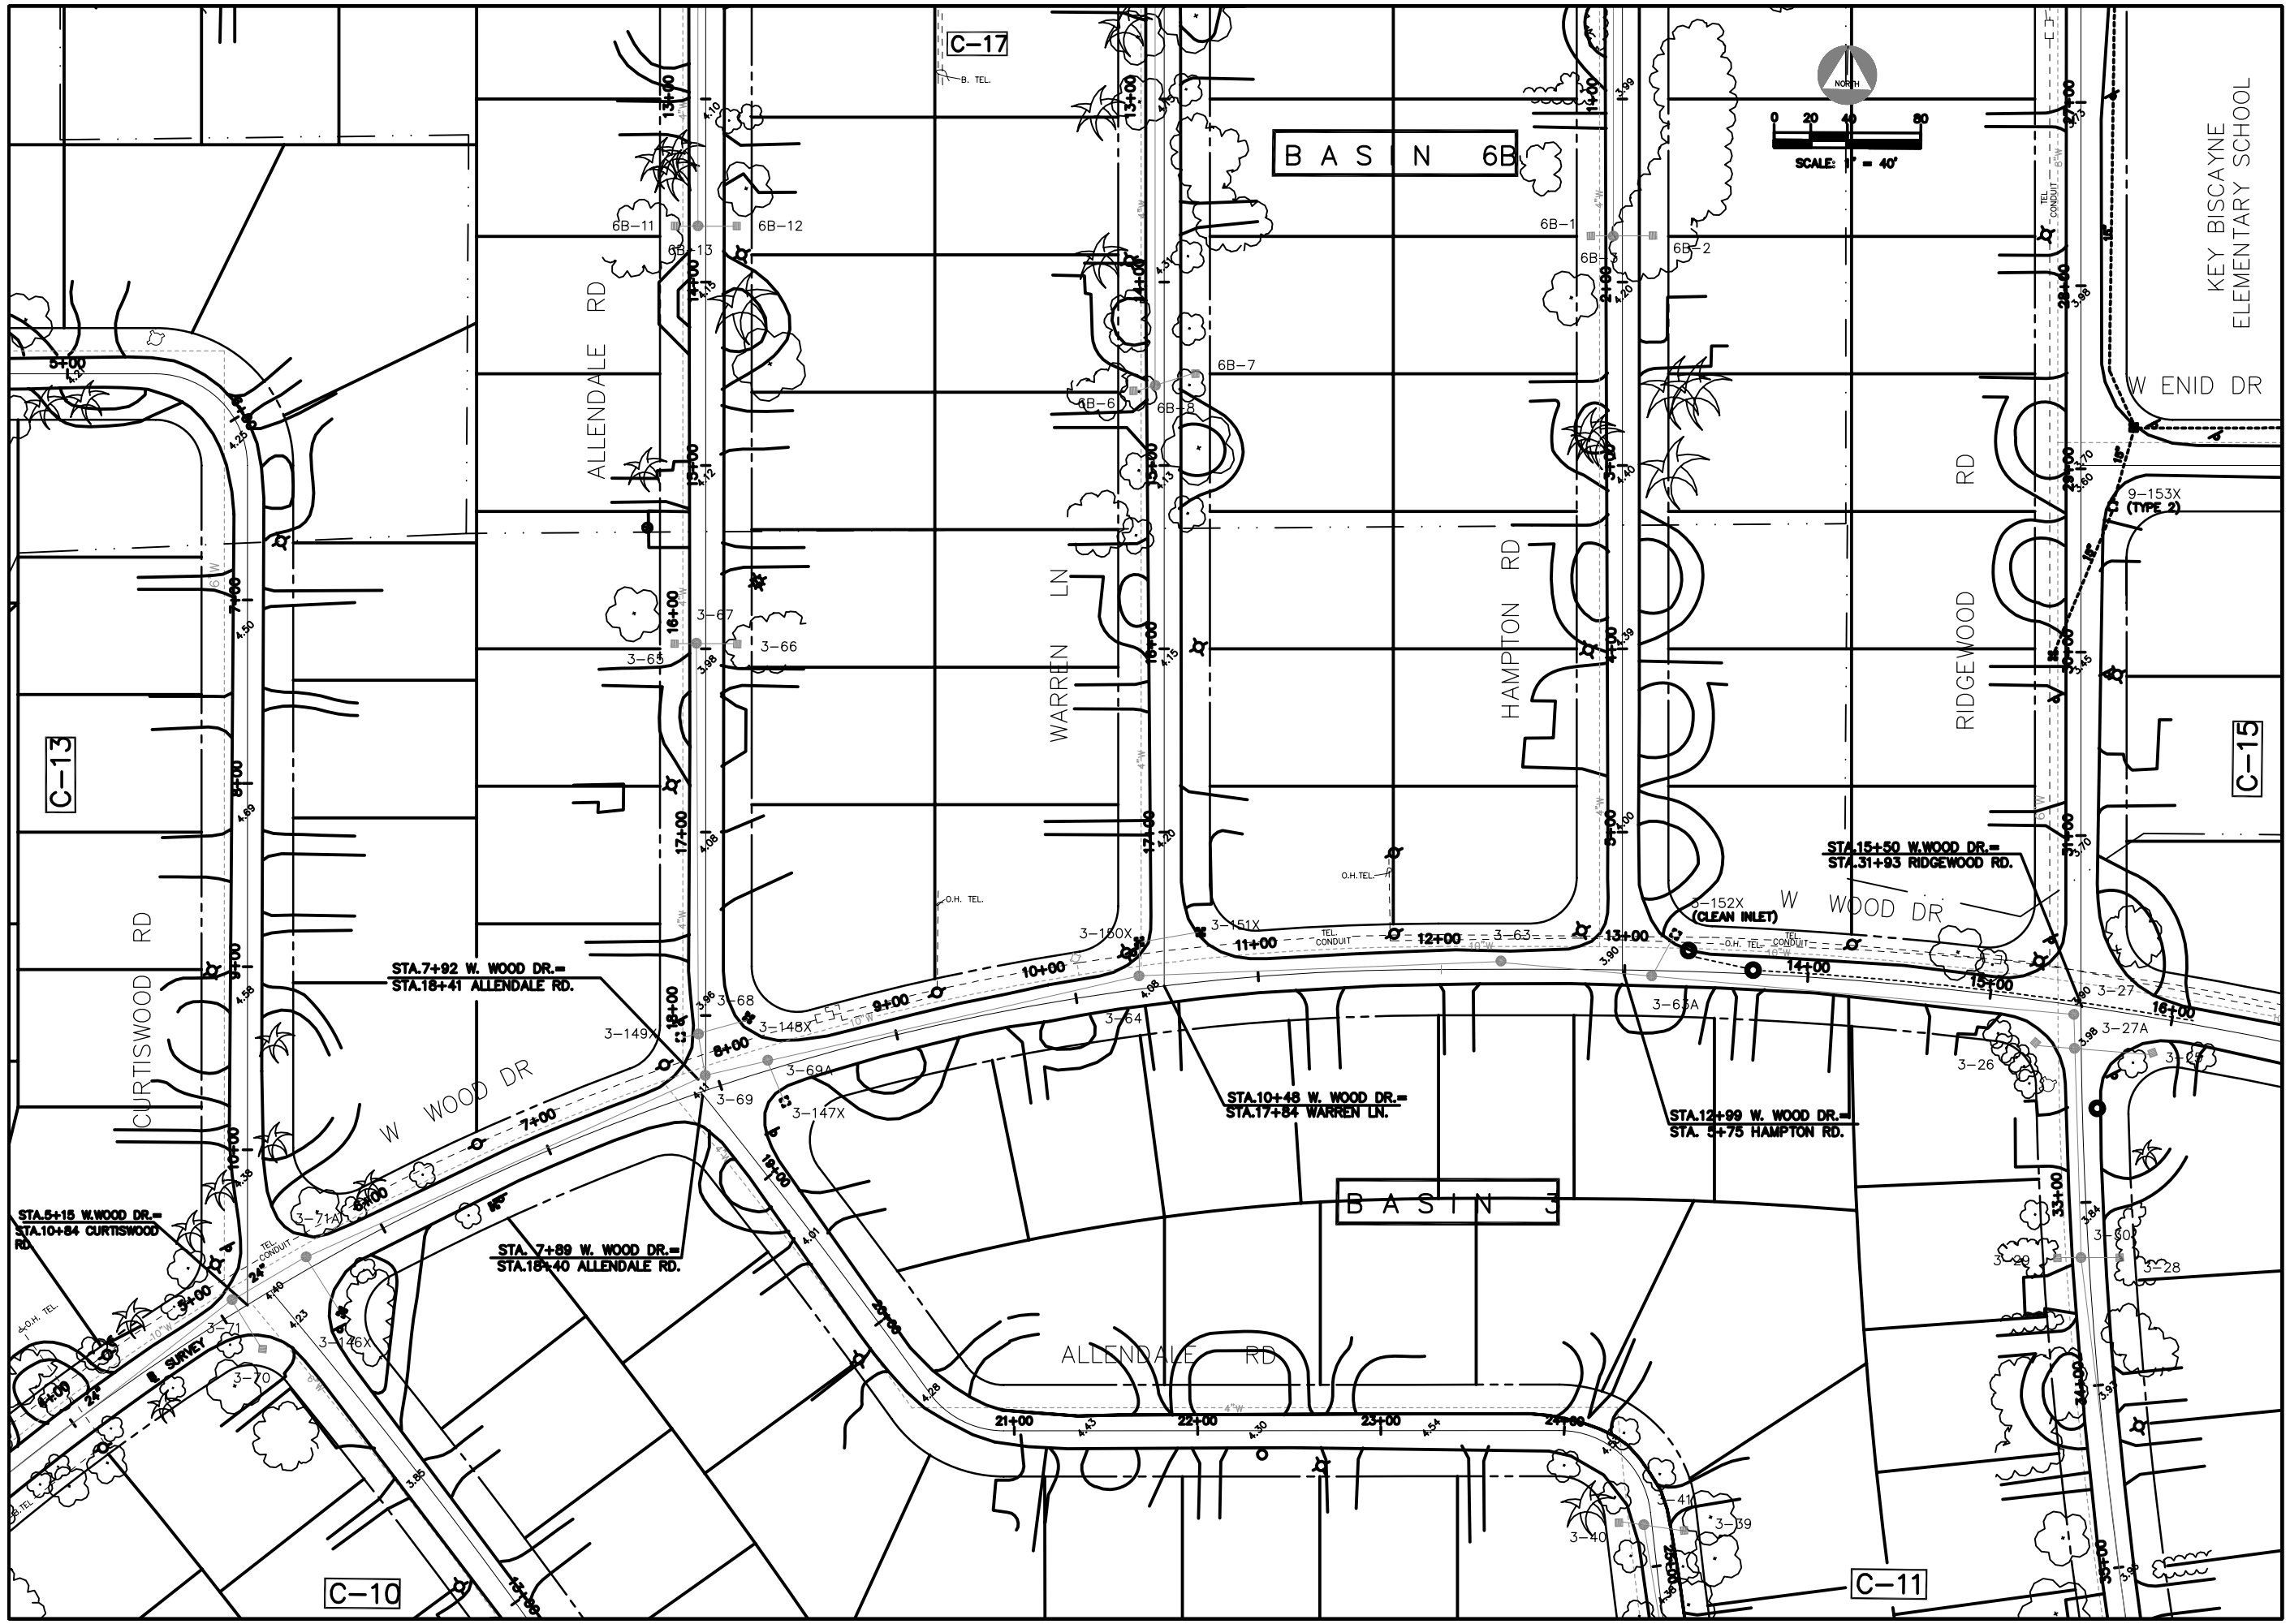


REVISION

DATE

WILLIAMS, HATFIELD & STONER, INC.
CONSULTING ENGINEERS • PLANNERS • SURVEYORS
MIAMI, FLORIDA

VILLAGE OF KEY BISCAYNE
STORMWATER IMPROVEMENT PLANS BASINS 1 – 8
PLAN SHEETS

Date 11-7-94
Drawn CCT
Checked CMP
Manager LMB
Dwg Name: BASE-C.DWG

PROJECT No.
4072.00

SHEET No.
C-14

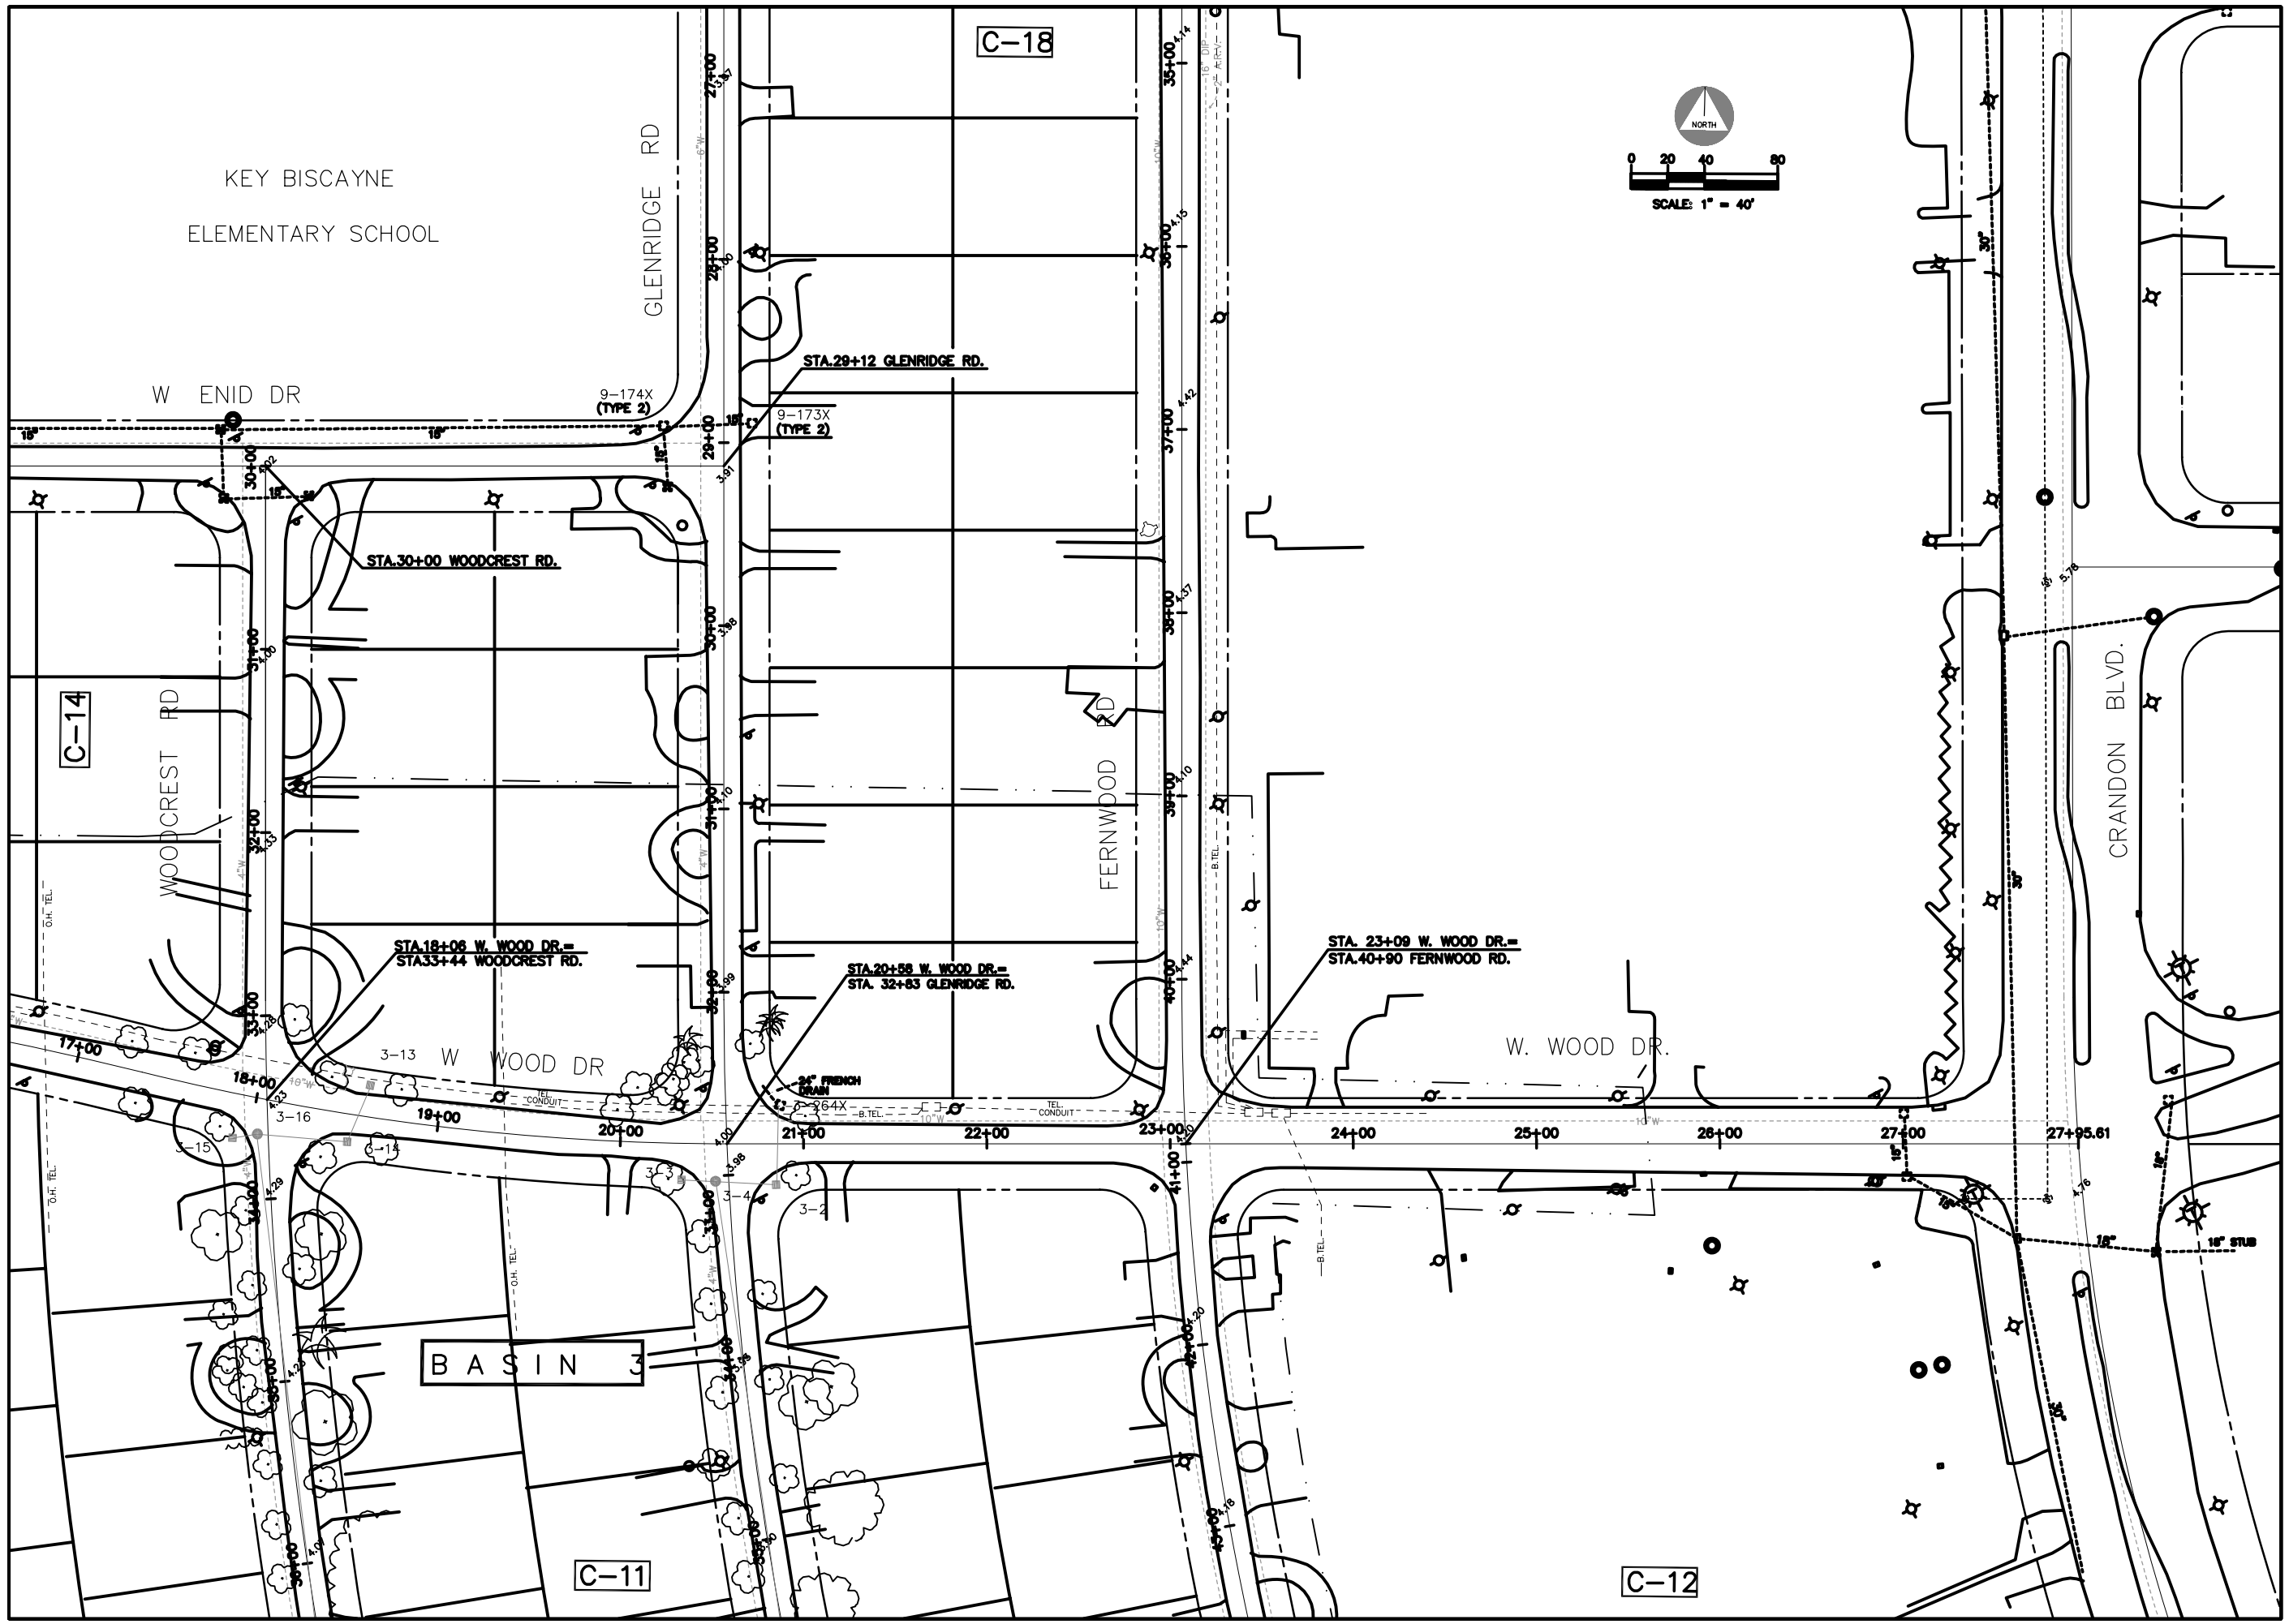


REVISION

DATE

WILLIAMS, HATFIELD & STONER, INC.
CONSULTING ENGINEERS • PLANNERS • SURVEYORS
MIAMI, FLORIDA

VILLAGE OF KEY BISCAYNE
STORMWATER IMPROVEMENT PLANS BASINS 1 - 8
PLAN SHEETS

Date 11-7-94
Drawn CCT
Checked CMP
Manager LMB
Dwg Name: BASE-C.DWG

PROJECT No.
4072.00

SHEET No.
C-15

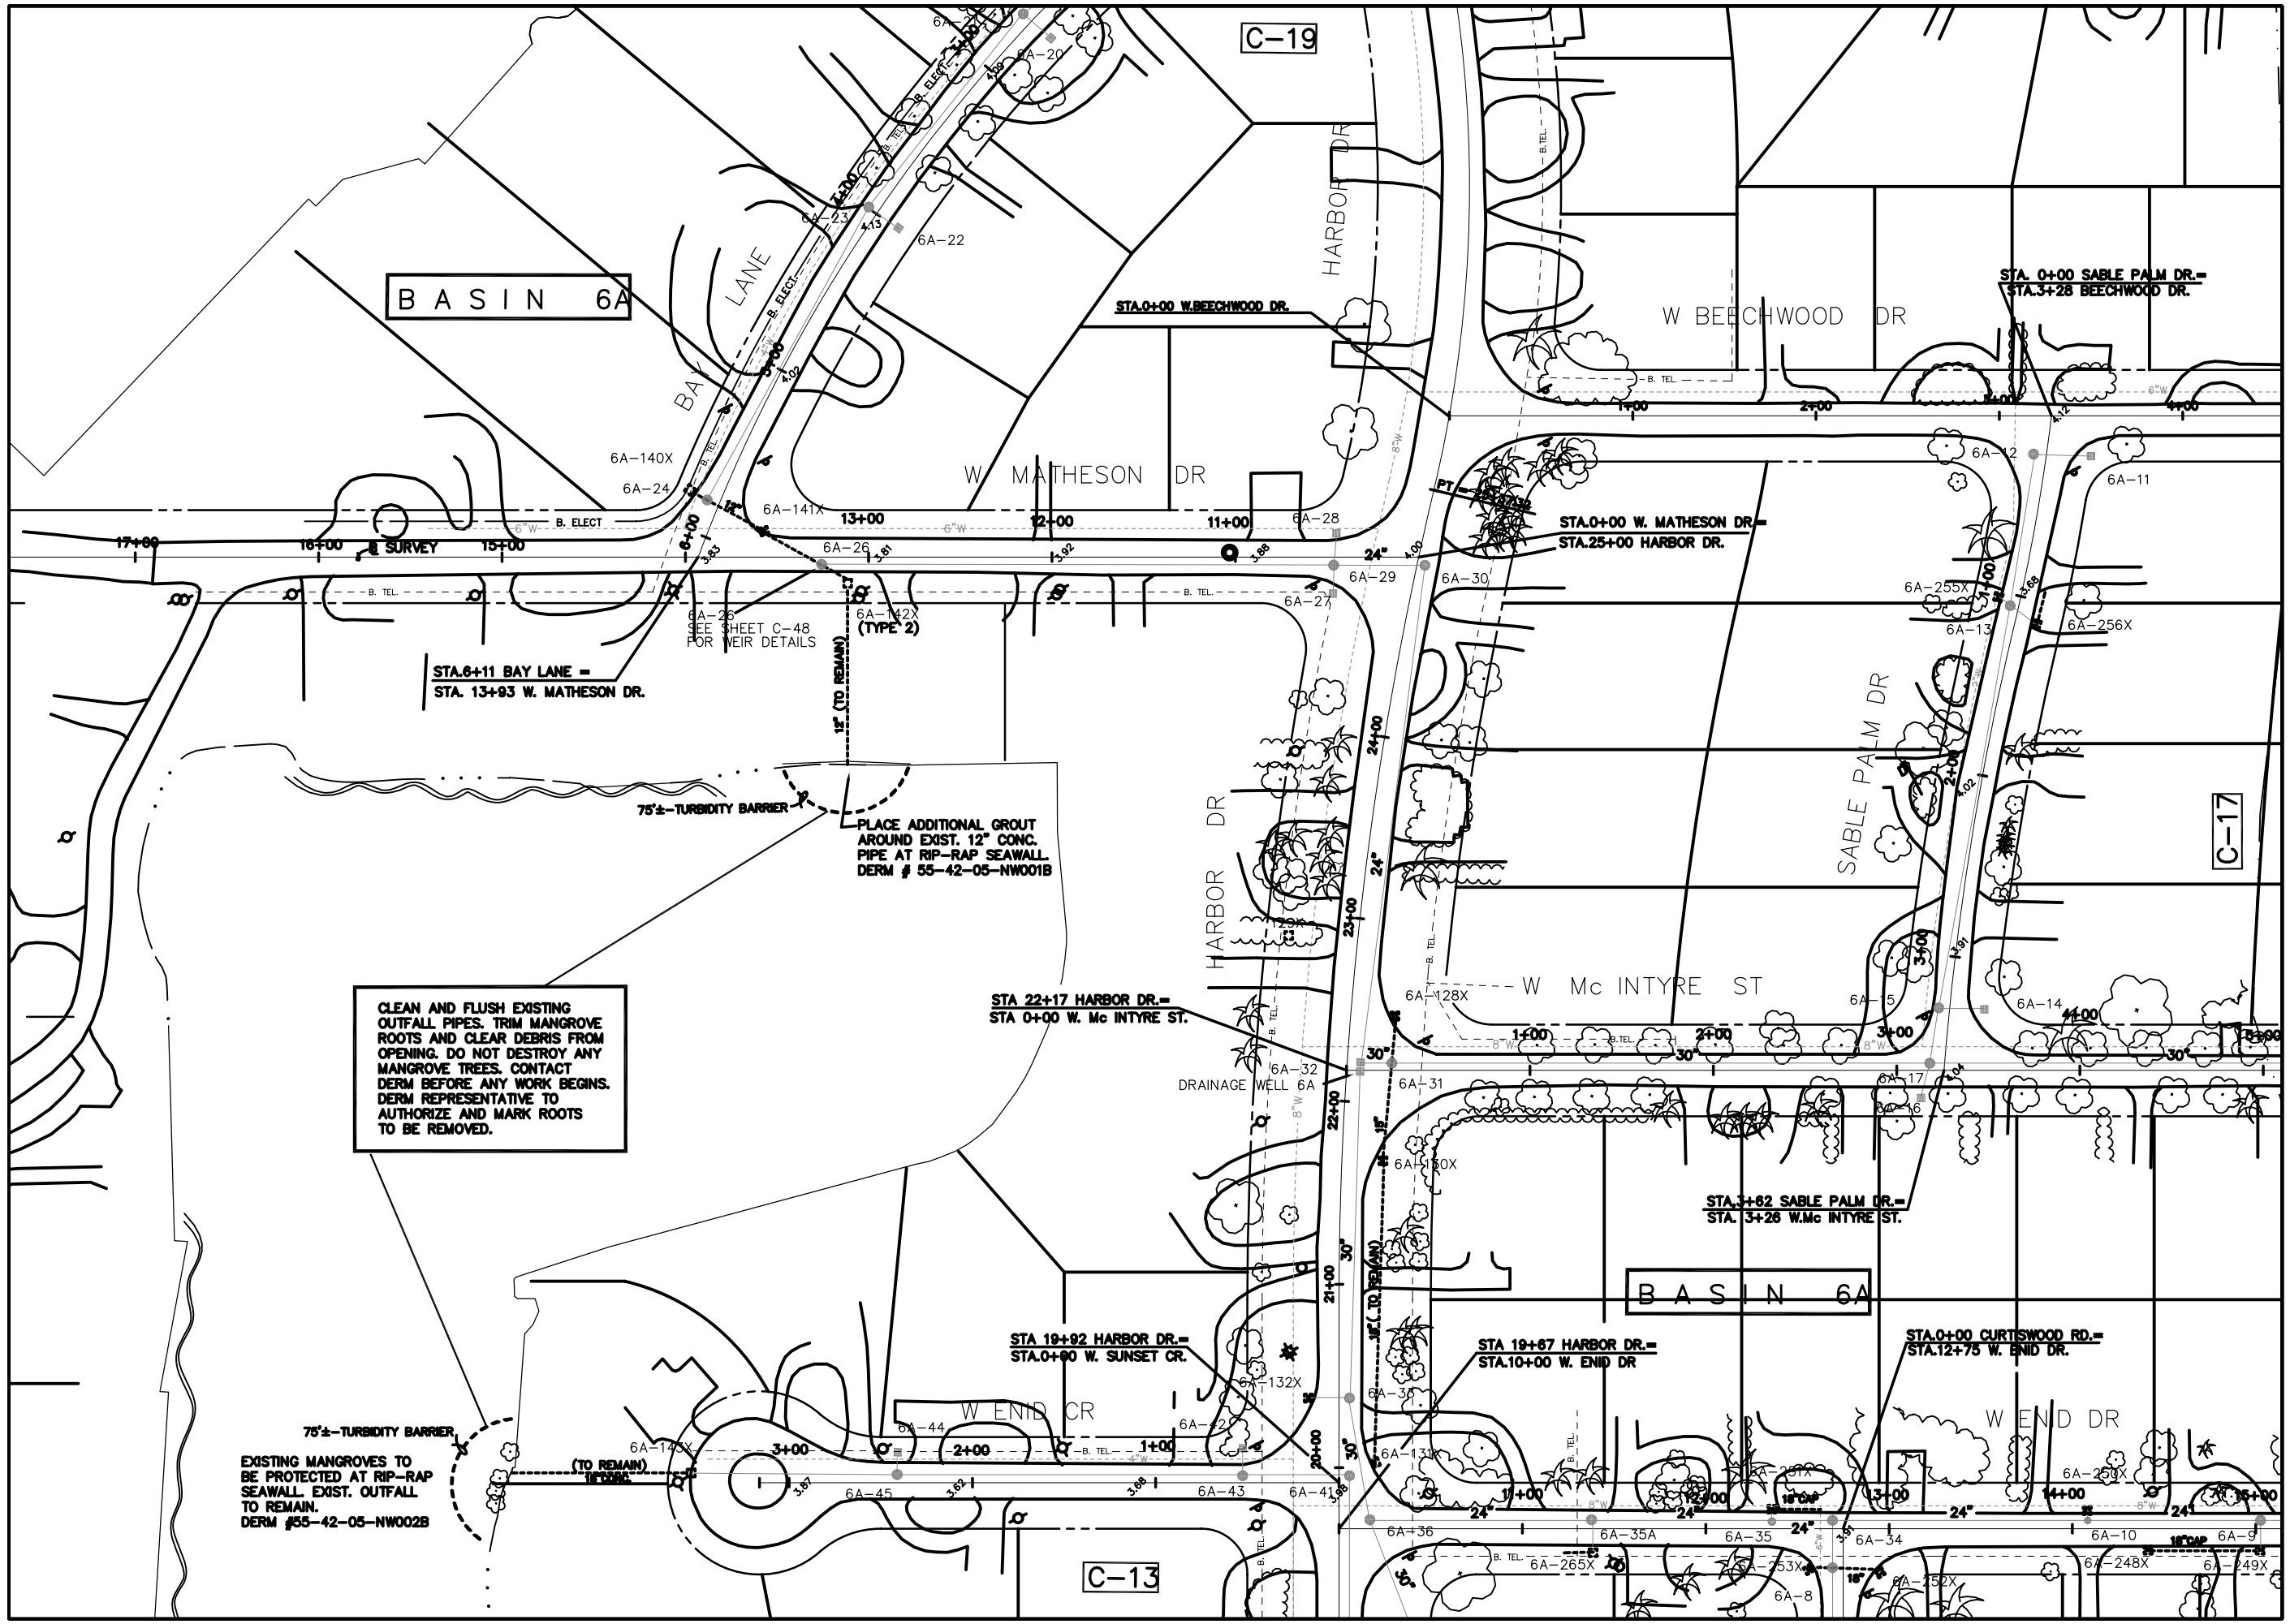


REVISION

DATE

WILLIAMS, HATFIELD & STONER, INC.
CONSULTING ENGINEERS • PLANNERS • SURVEYORS
MIAMI, FLORIDA

VILLAGE OF KEY BISCAYNE
STORMWATER IMPROVEMENT PLANS BASINS 1 - 8
PLAN SHEETS

Date 11-7-94
Drawn CCT
Checked CMP
Manager LMB
Dwg Name: BASE-C.DWG

PROJECT No.
4072.00

SHEET No.
C-16

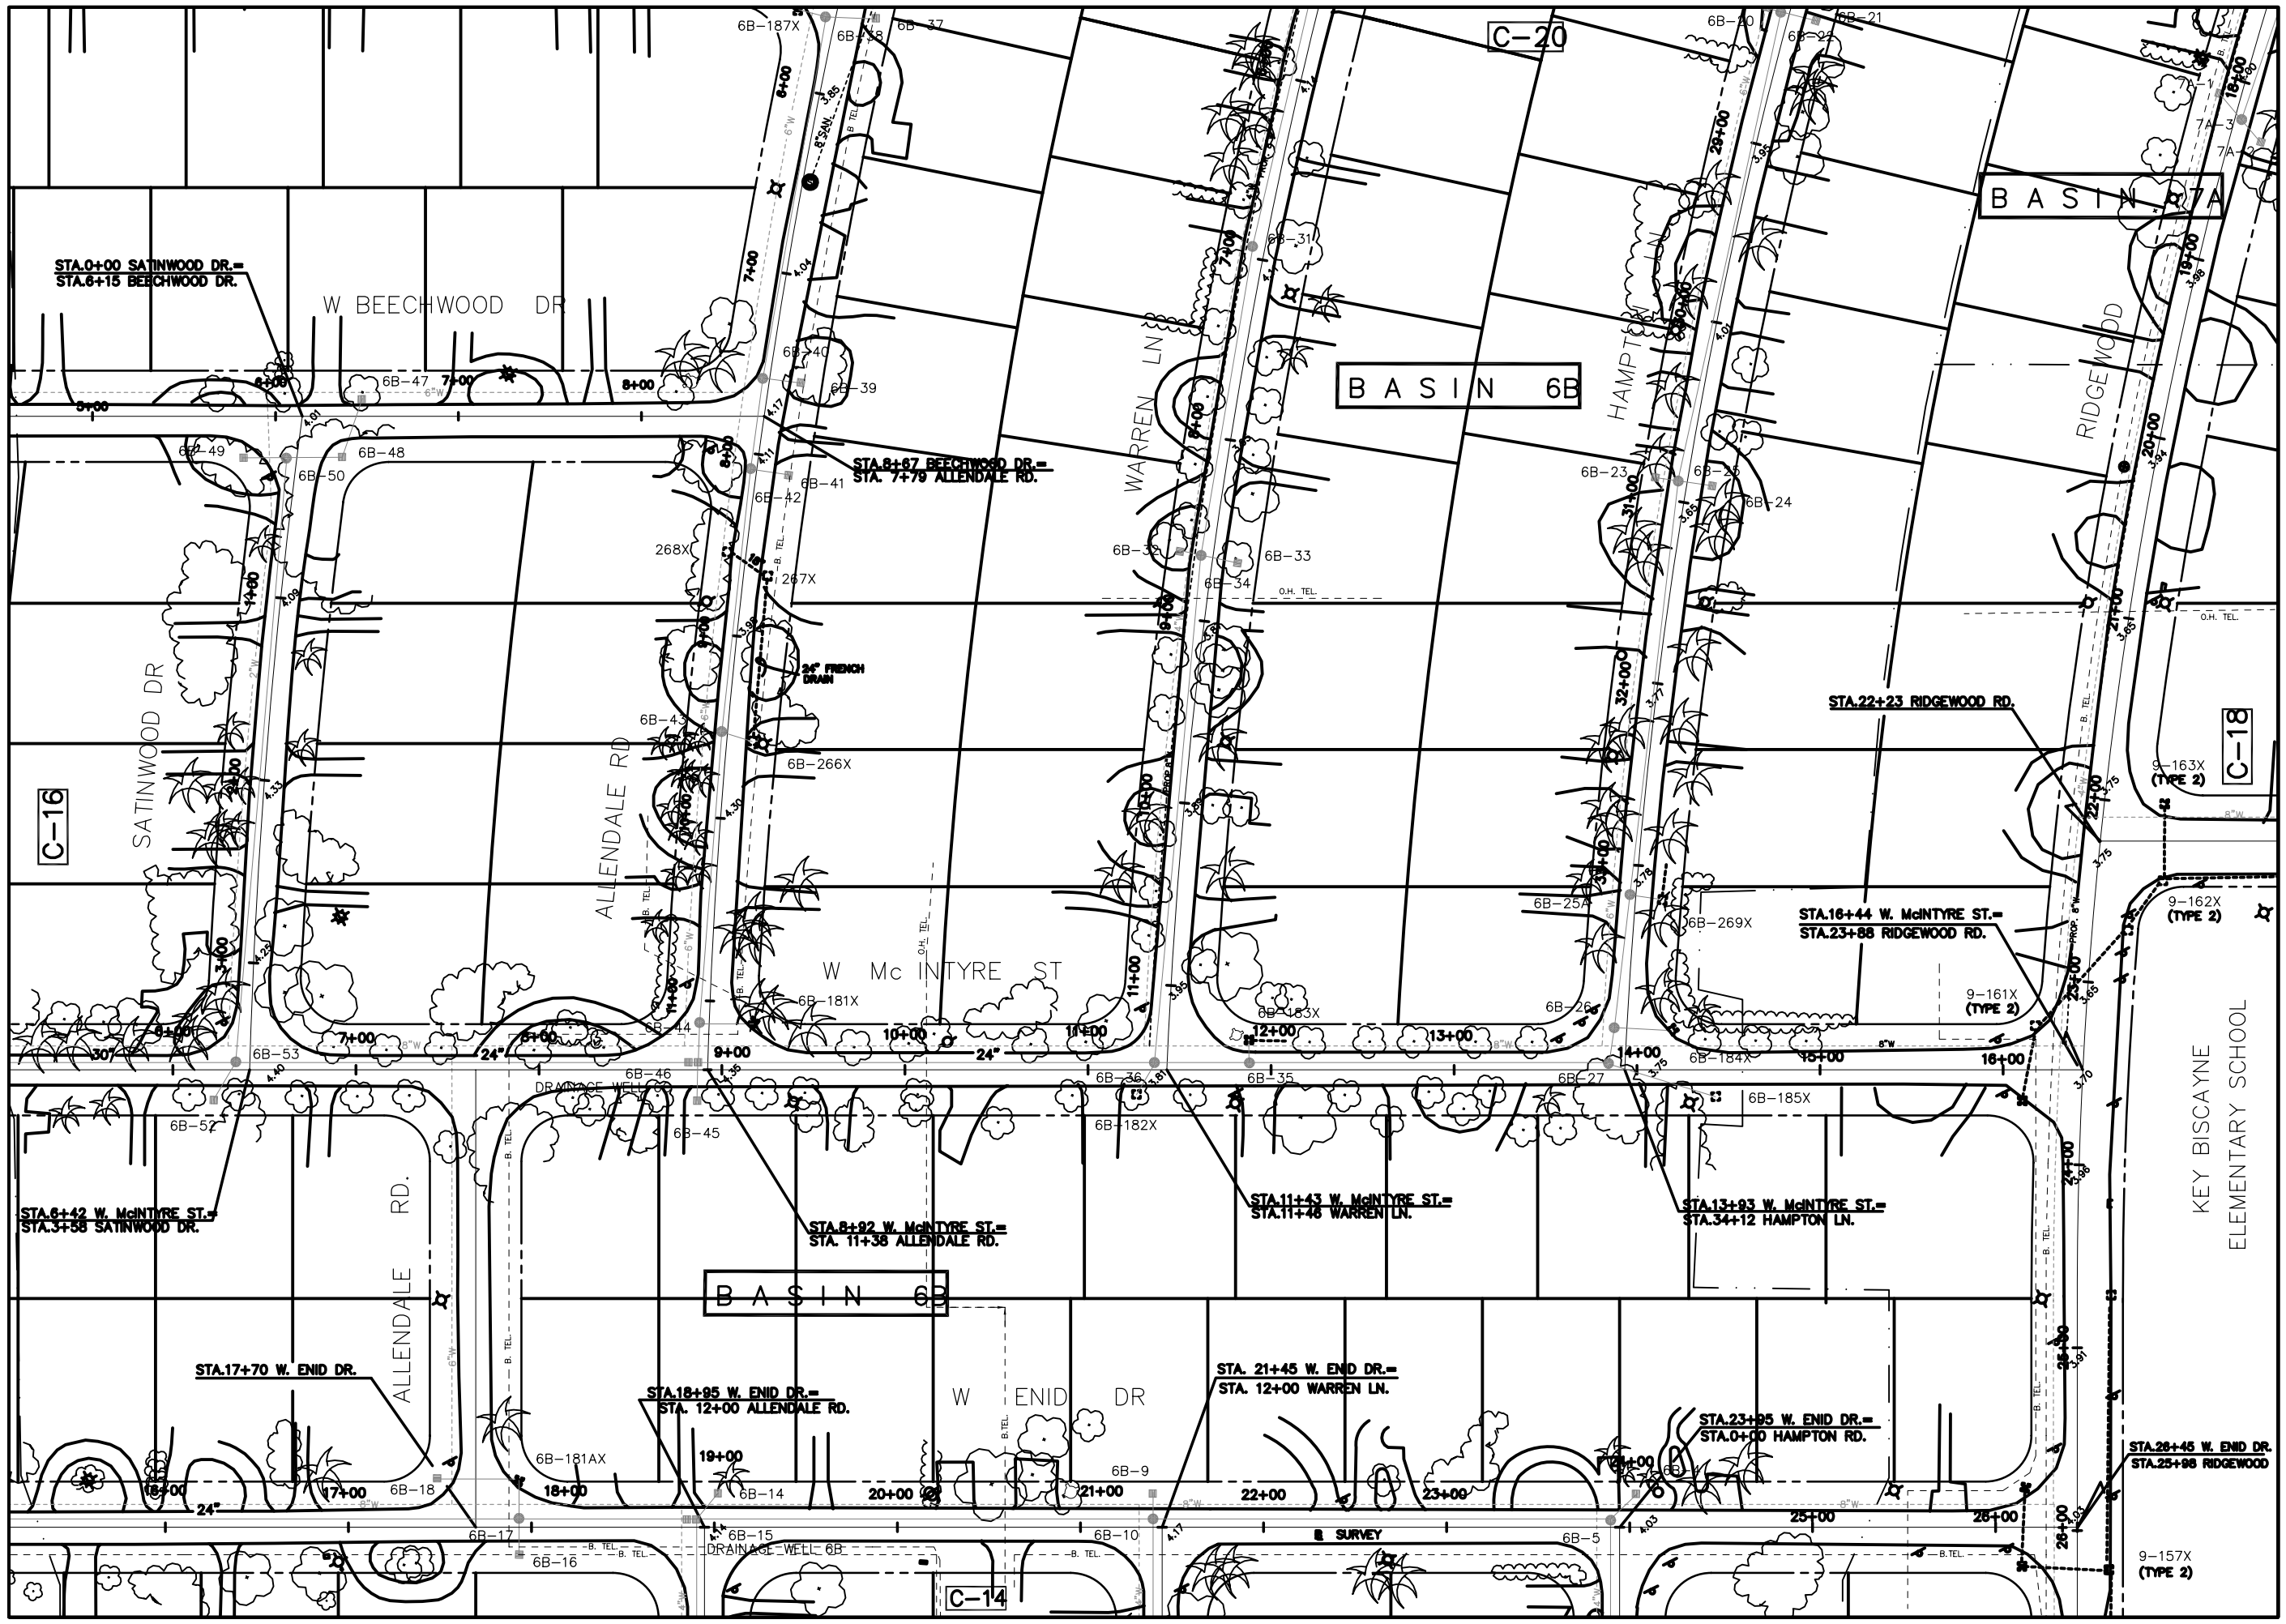


REVISION

DATE

WILLIAMS, HATFIELD & STONER, INC.
CONSULTING ENGINEERS • PLANNERS • SURVEYORS
MIAMI, FLORIDA

VILLAGE OF KEY BISCAYNE
STORMWATER IMPROVEMENT PLANS BASINS 1 – 8
PLAN SHEETS

Date 11-7-94
Drawn CCT
Checked CMP
Manager LMB
Dwg Name: BASE-C.DWG

PROJECT No.
4072.00

SHEET No.
C-17

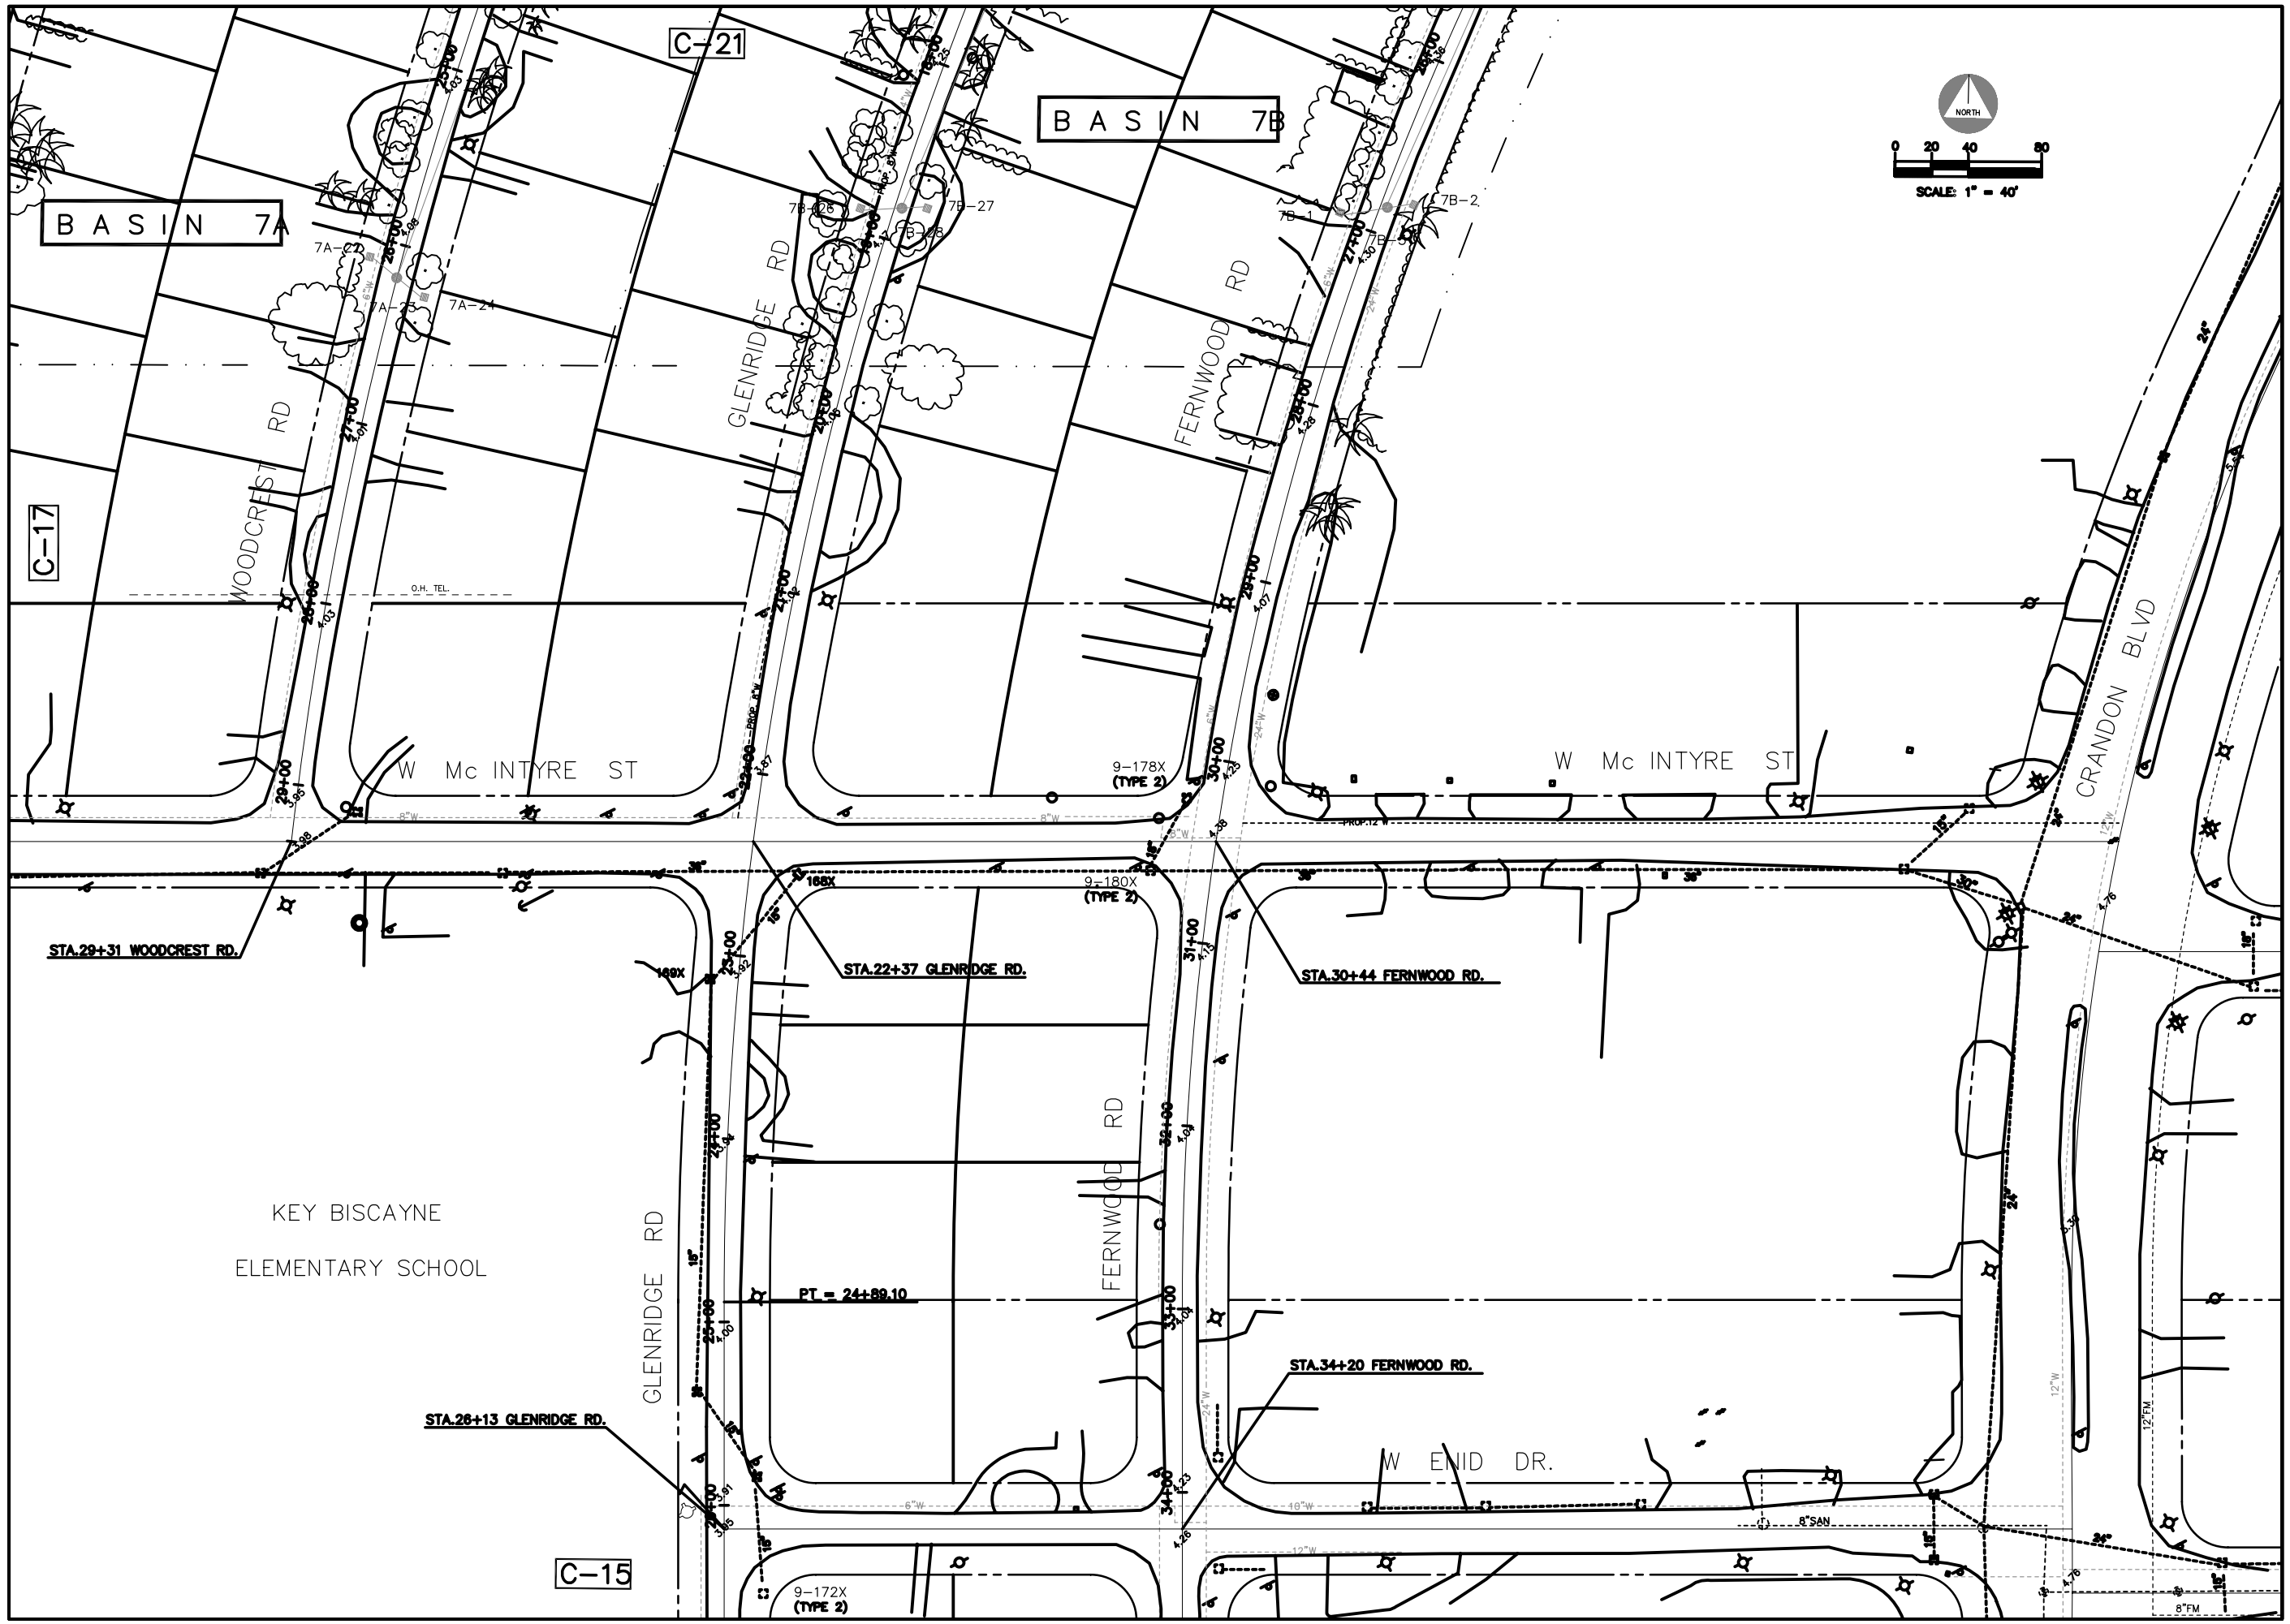


REVISION

DATE

WILLIAMS, HATFIELD & STONER, INC.
CONSULTING ENGINEERS • PLANNERS • SURVEYORS
MIAMI, FLORIDA

VILLAGE OF KEY BISCAYNE
STORMWATER IMPROVEMENT PLANS BASINS 1 - 8
PLAN SHEETS

Date 11-7-94
Drawn CCT
Checked CMP
Manager LMB
Dwg Name: BASE-C.DWG

PROJECT No.
4072.00

SHEET No.
C-18

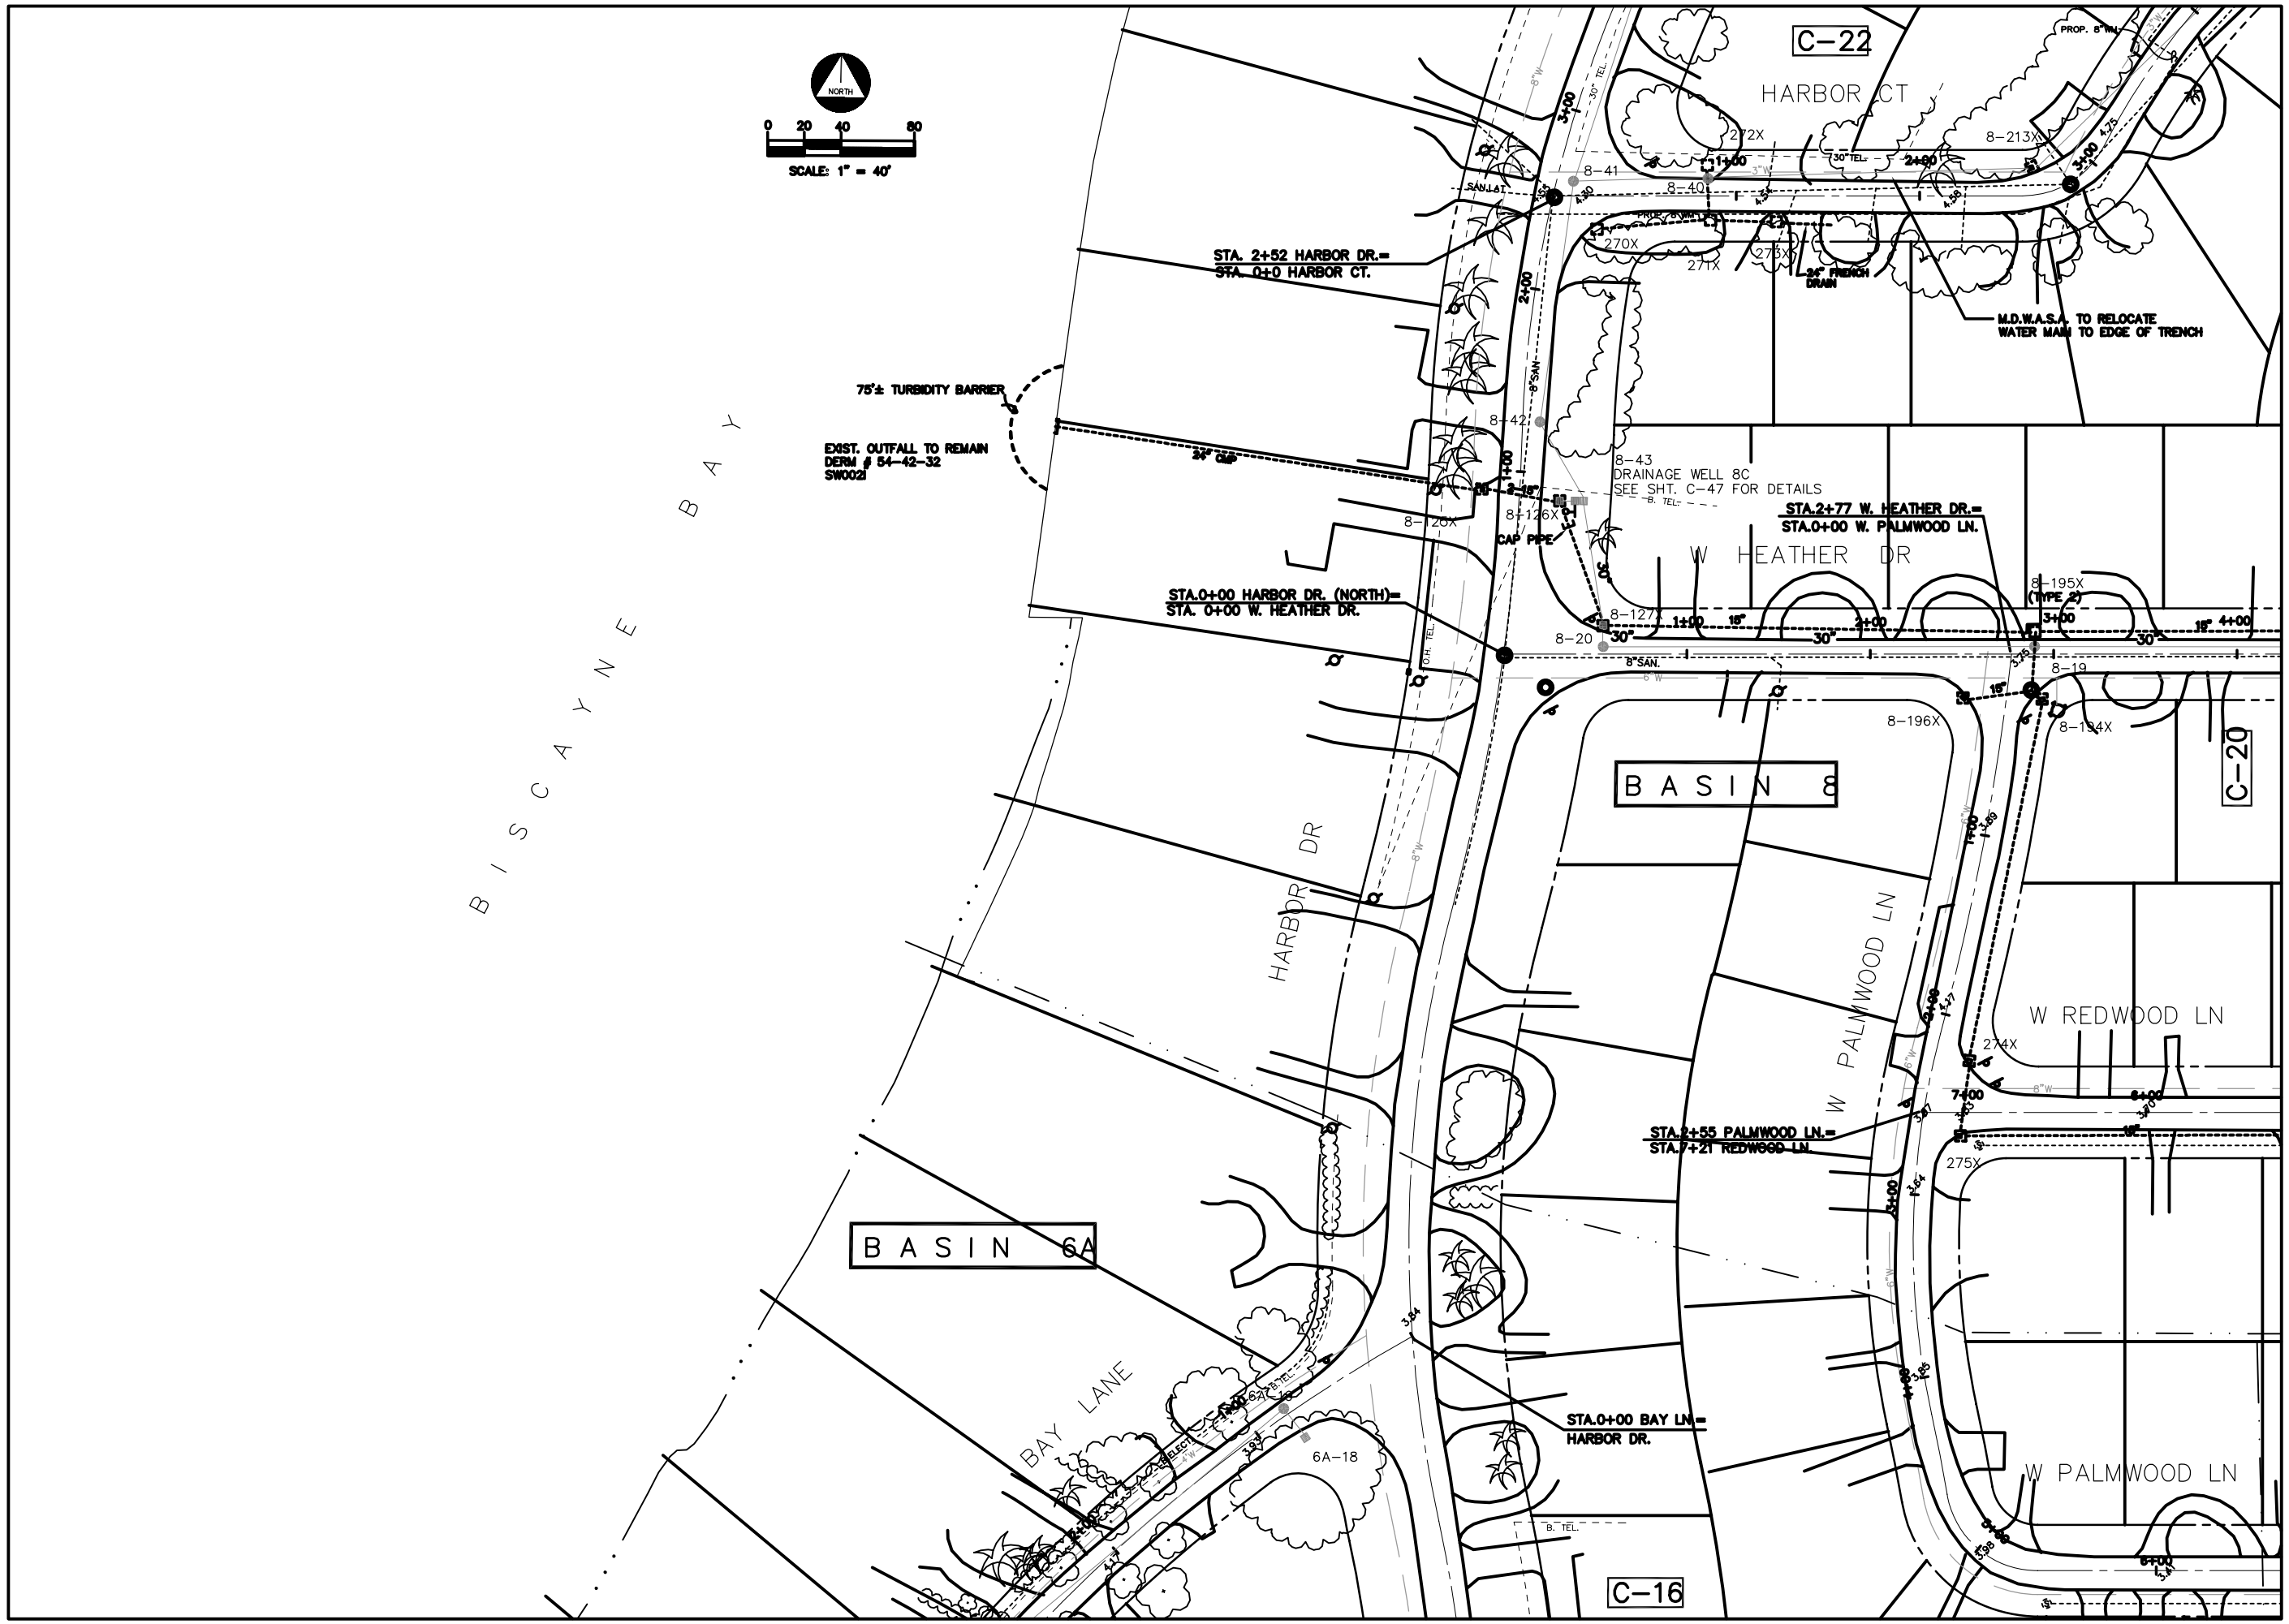


REVISION

DATE

WILLIAMS, HATFIELD & STONER, INC.
CONSULTING ENGINEERS • PLANNERS • SURVEYORS
MIAMI, FLORIDA

VILLAGE OF KEY BISCAYNE
STORMWATER IMPROVEMENT PLANS BASINS 1 – 8
PLAN SHEETS

Date: 11-7-94
Drawn: CCT
Checked: CMP
Manager: LMB
Dwg Name: BASE-N.DWG

PROJECT No.
4072.00

SHEET No.
C-19

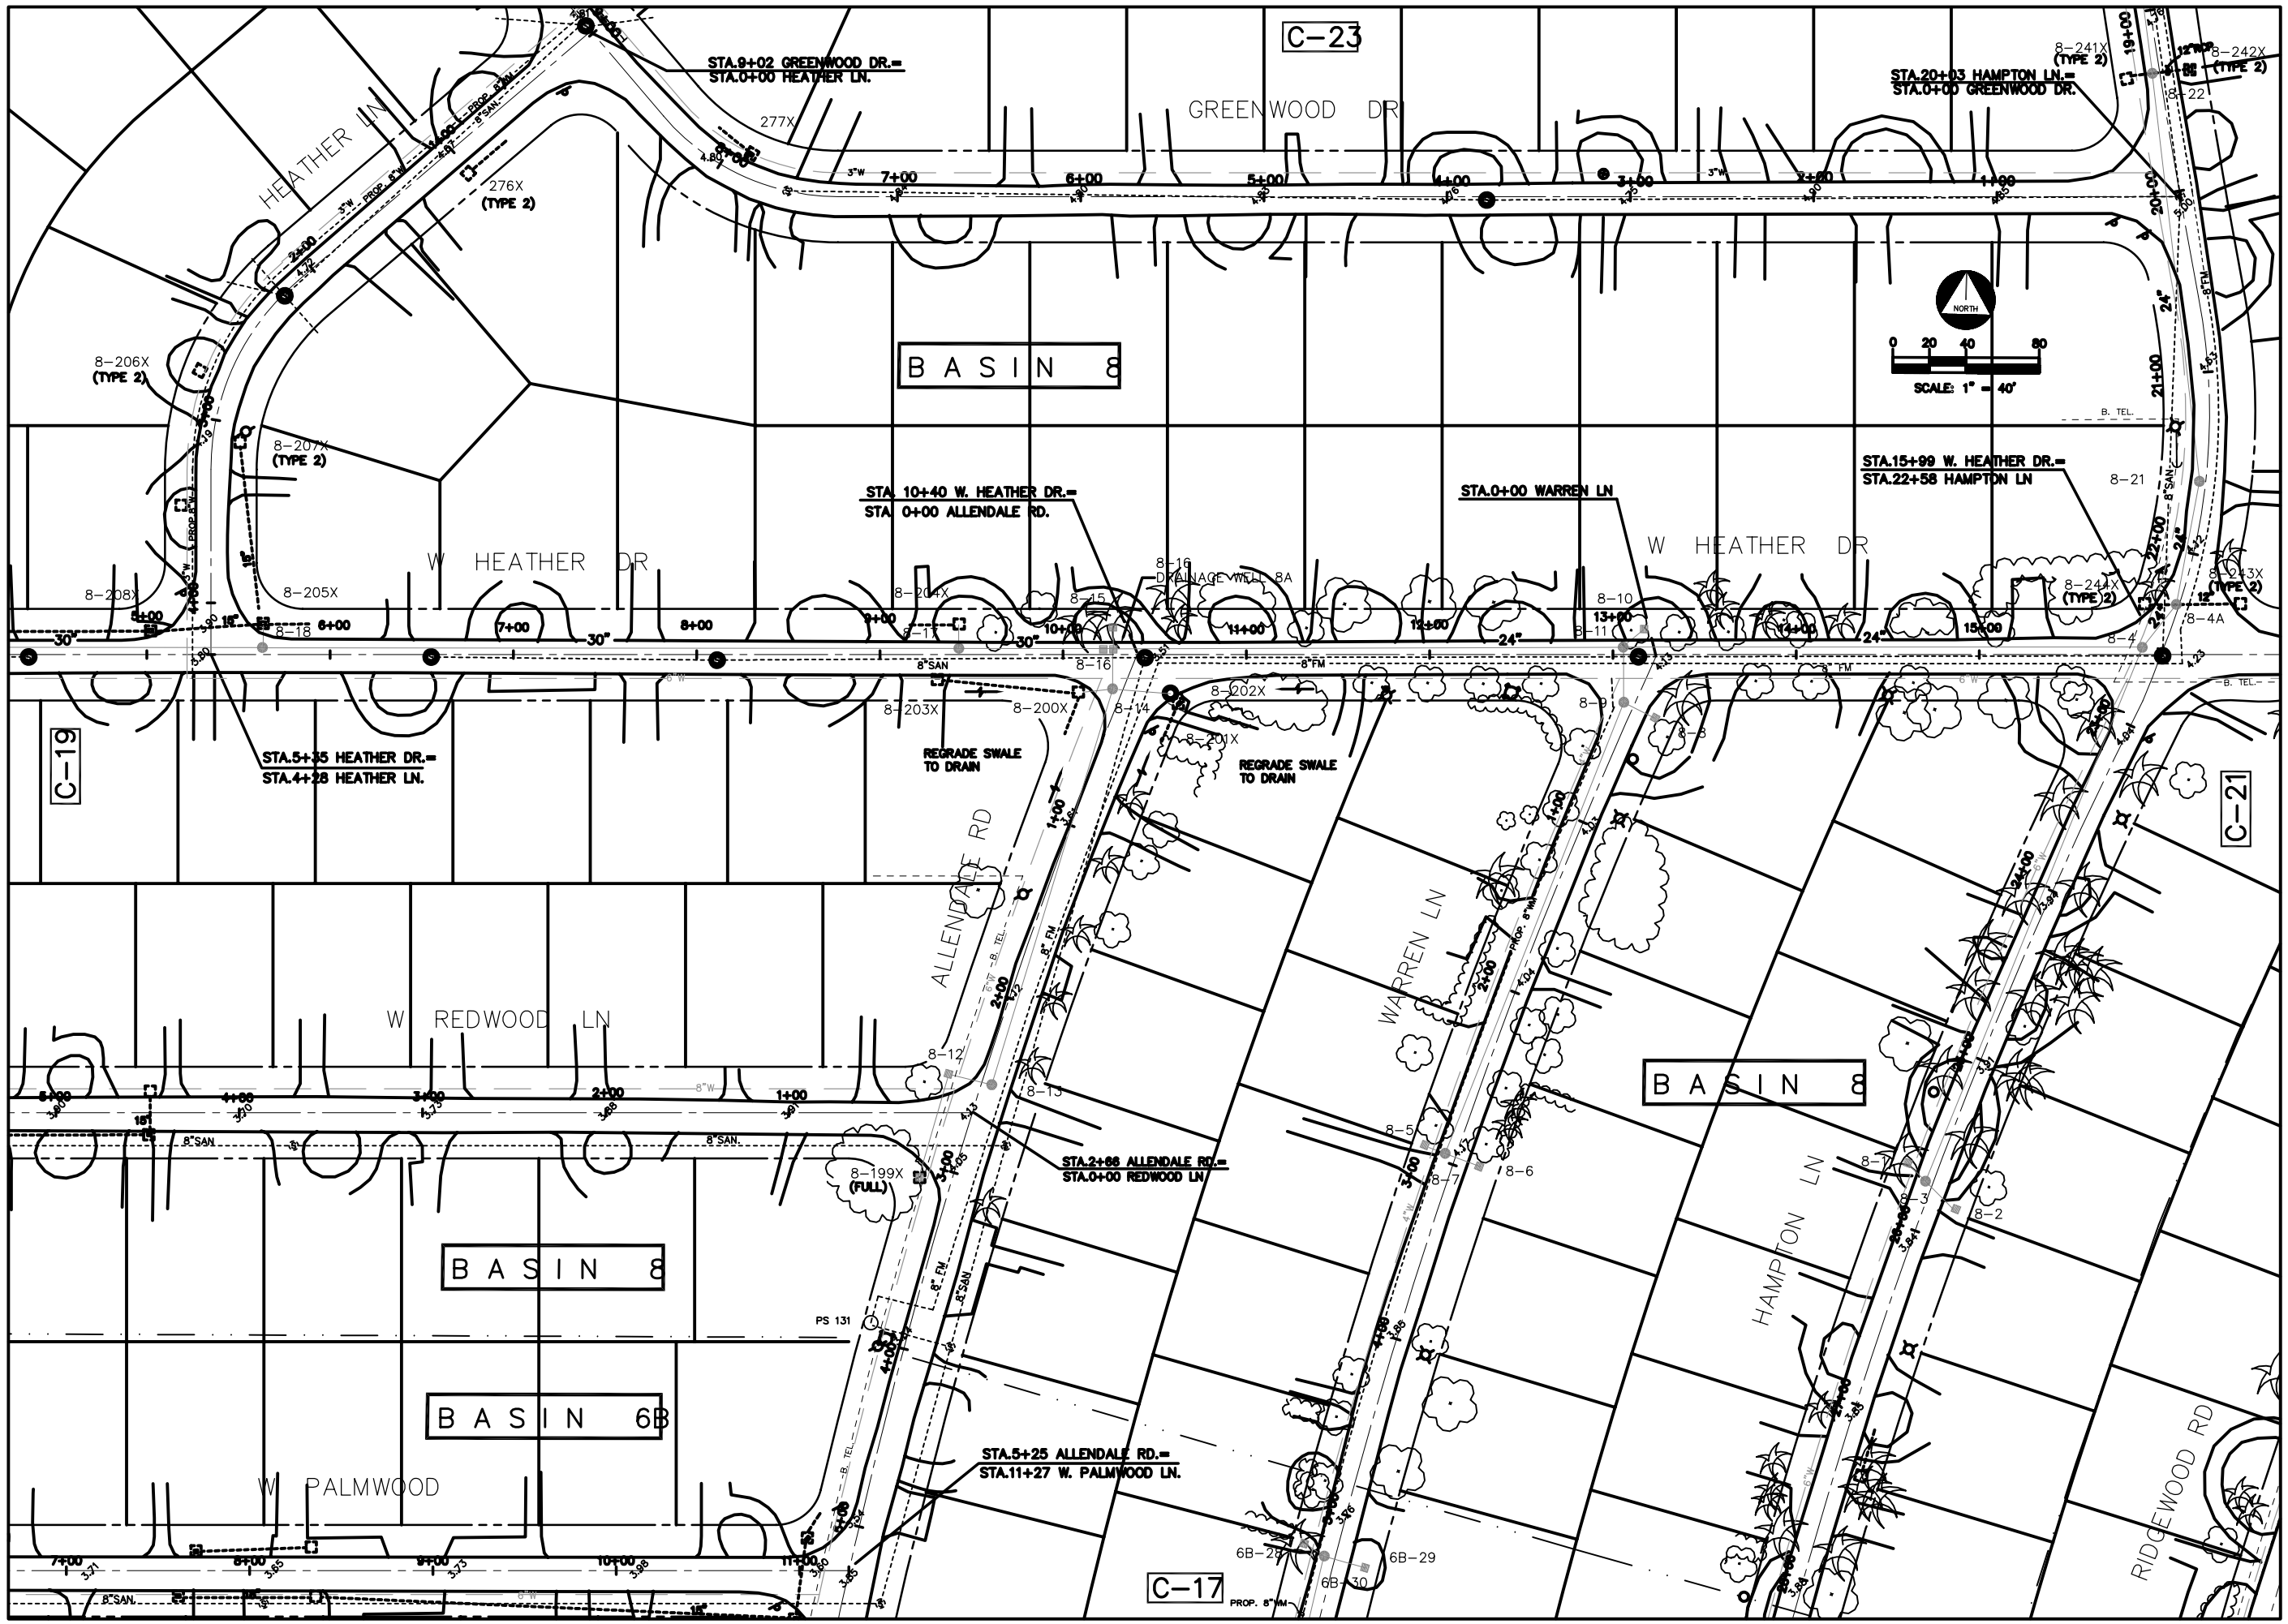


REVISION

DATE

WILLIAMS, HATFIELD & STONER, INC.
CONSULTING ENGINEERS • PLANNERS • SURVEYORS
MIAMI, FLORIDA

VILLAGE OF KEY BISCAYNE
STORMWATER IMPROVEMENT PLANS BASINS 1 - 8
PLAN SHEETS

Date 11-7-94
Drawn CCT
Checked CMP
Manager LMB
Dwg Name: BASE-N.DWG

PROJECT No.
4072.00

SHEET No.
C-20

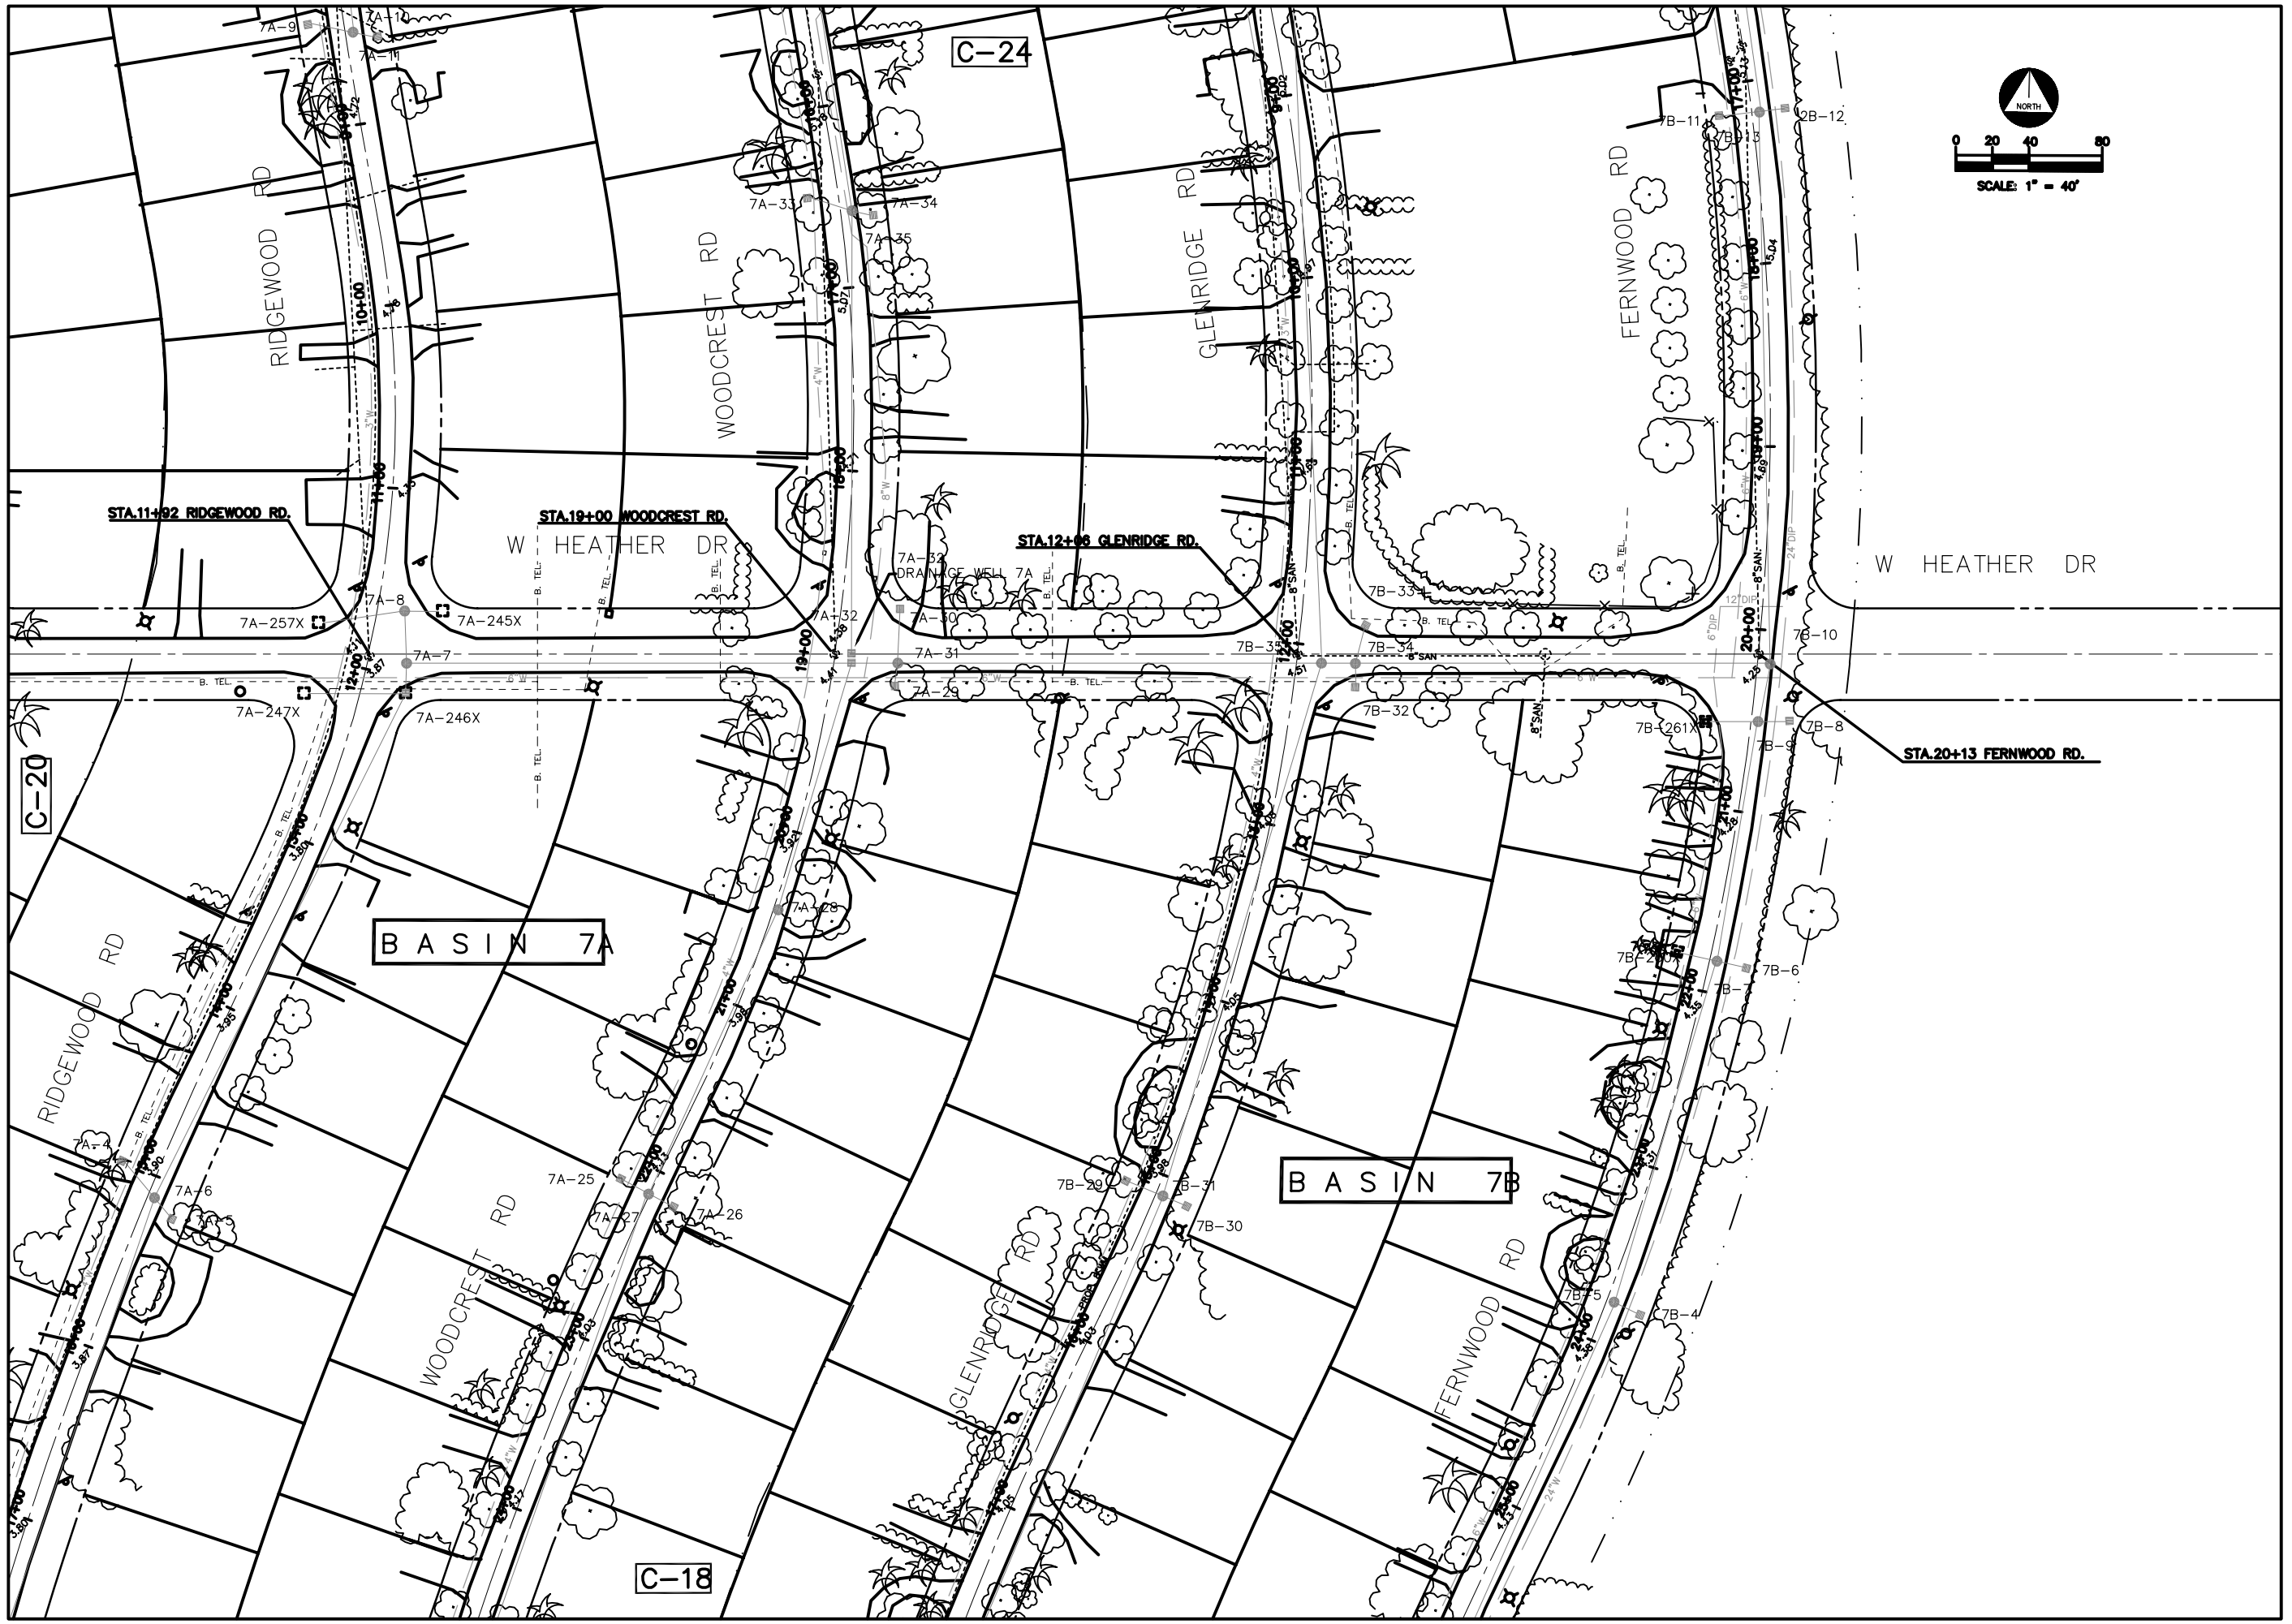


REVISION

DATE

WILLIAMS, HATFIELD & STONER, INC.
CONSULTING ENGINEERS • PLANNERS • SURVEYORS
MIAMI, FLORIDA

VILLAGE OF KEY BISCAYNE
STORMWATER IMPROVEMENT PLANS BASINS 1 - 8
PLAN SHEETS

Date 11-7-94
Drawn CCT
Checked CMP
Manager LMB
Dwg Name: BASE-N.DWG

PROJECT No.
4072.00

SHEET No.
C-21

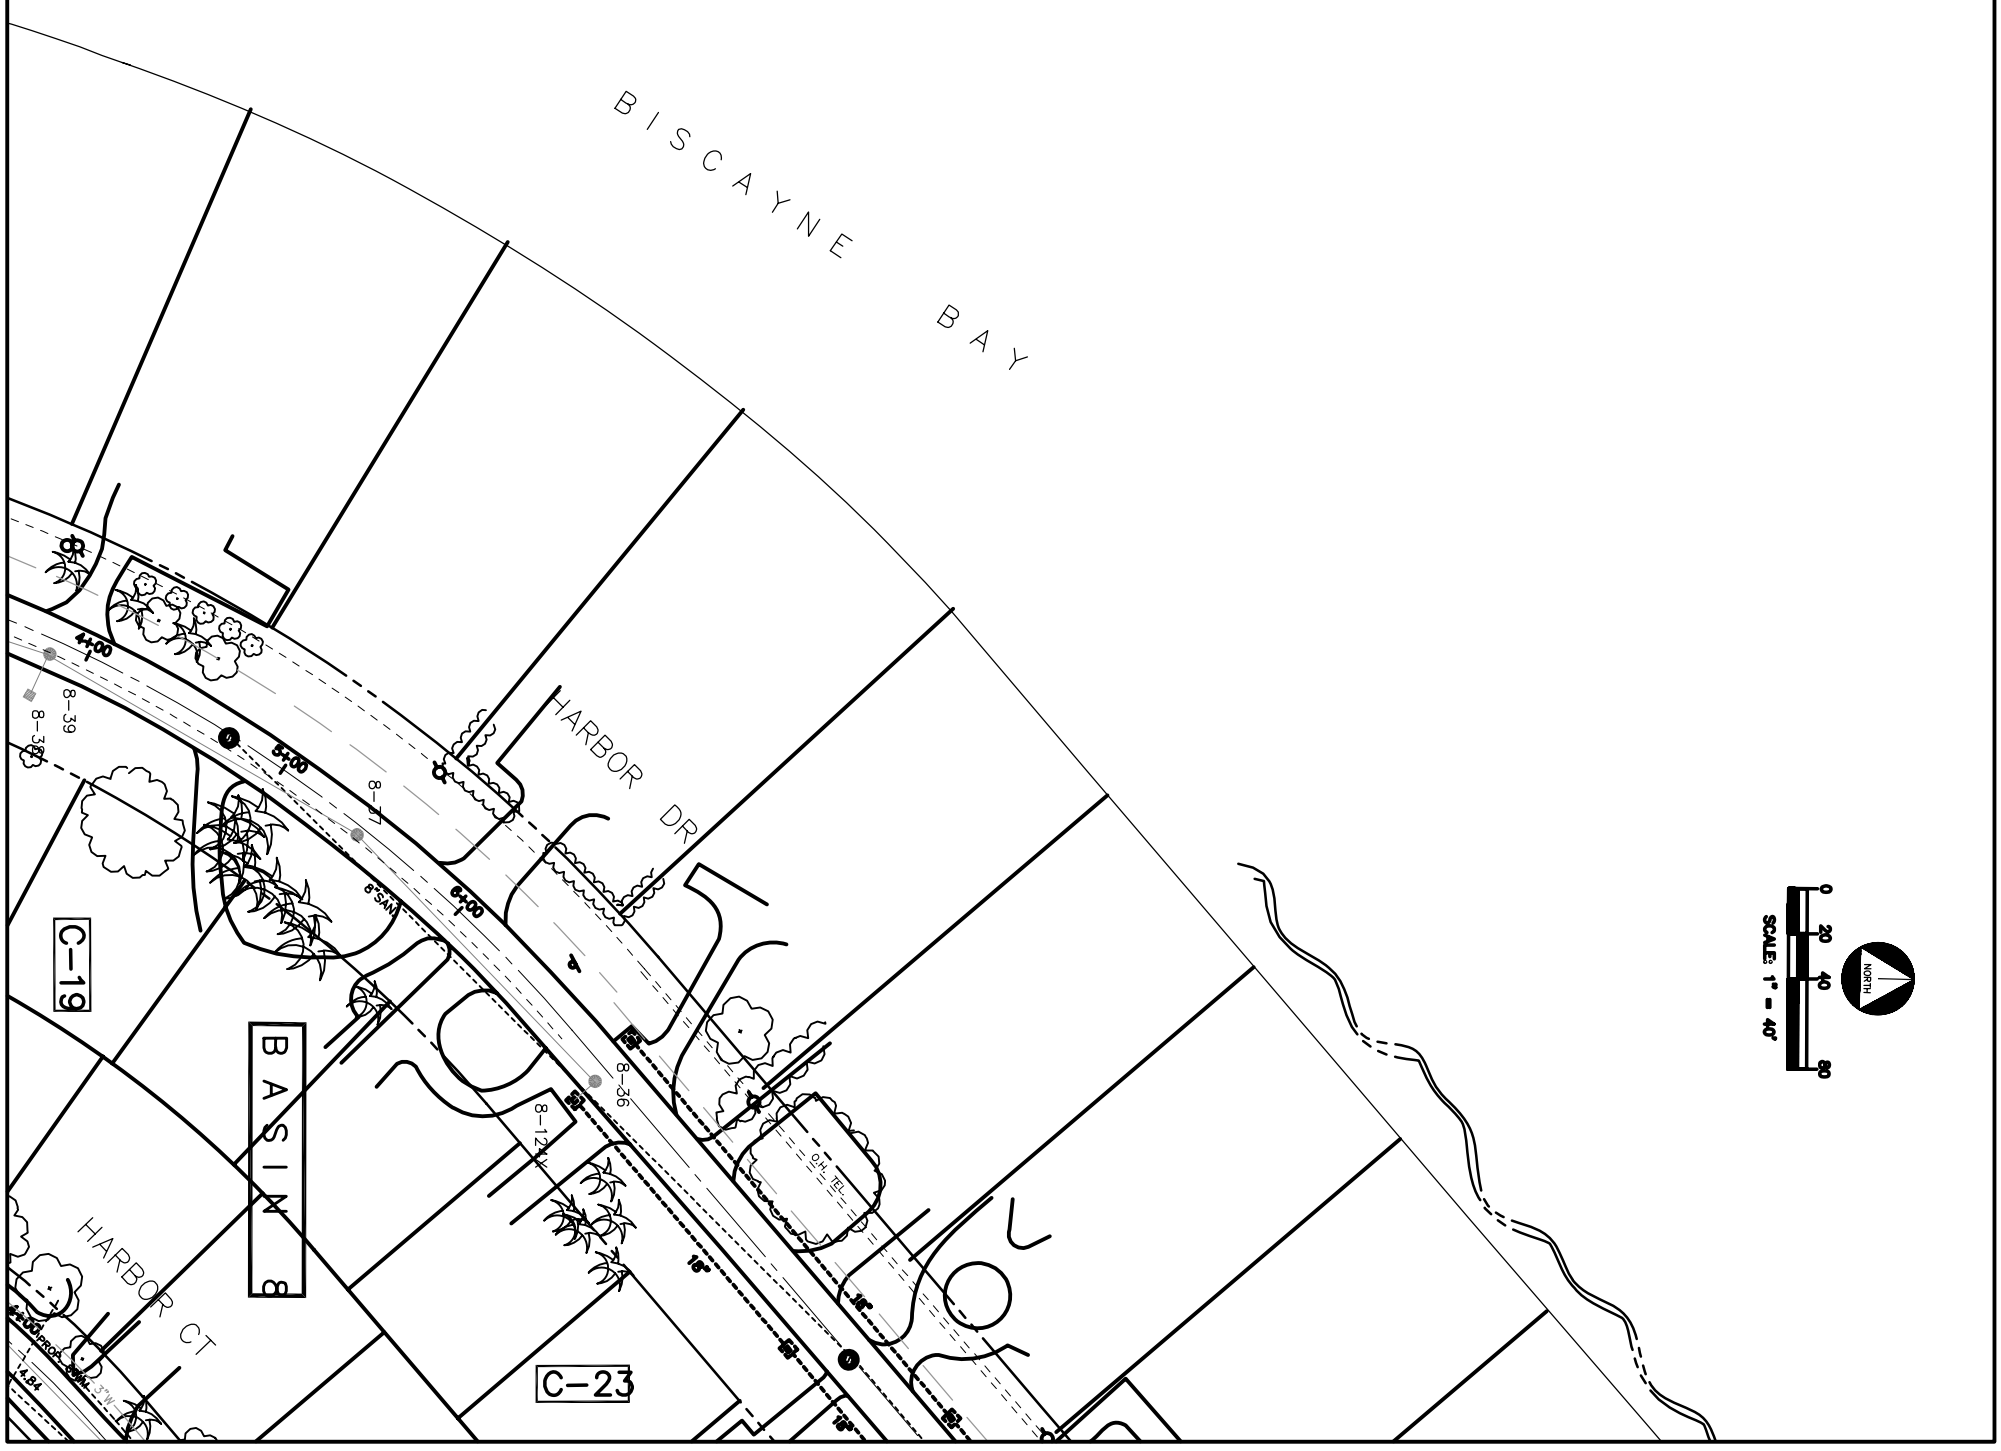


| | | | | | | |
|---|---|---|---|---|---|---|
| PROJECT No. 4072.00 | | Date 11-7-94 | VILLAGE OF KEY BISCAYNE | WILLIAMS, HATFIELD & STONER, INC. | DATE | REVISION |
| SHEET No. C-22 | | Drawn CCT | STORMWATER IMPROVEMENT PLANS BASINS 1 – 8 | CONSULTING ENGINEERS • PLANNERS • SURVEYORS | | |
| | | Checked CMP | PLAN SHEETS | MIAMI, FLORIDA | | |
| | | Manager LMB | | | | |
| | | Dwg Name: BASE-N.DWG | | | | |

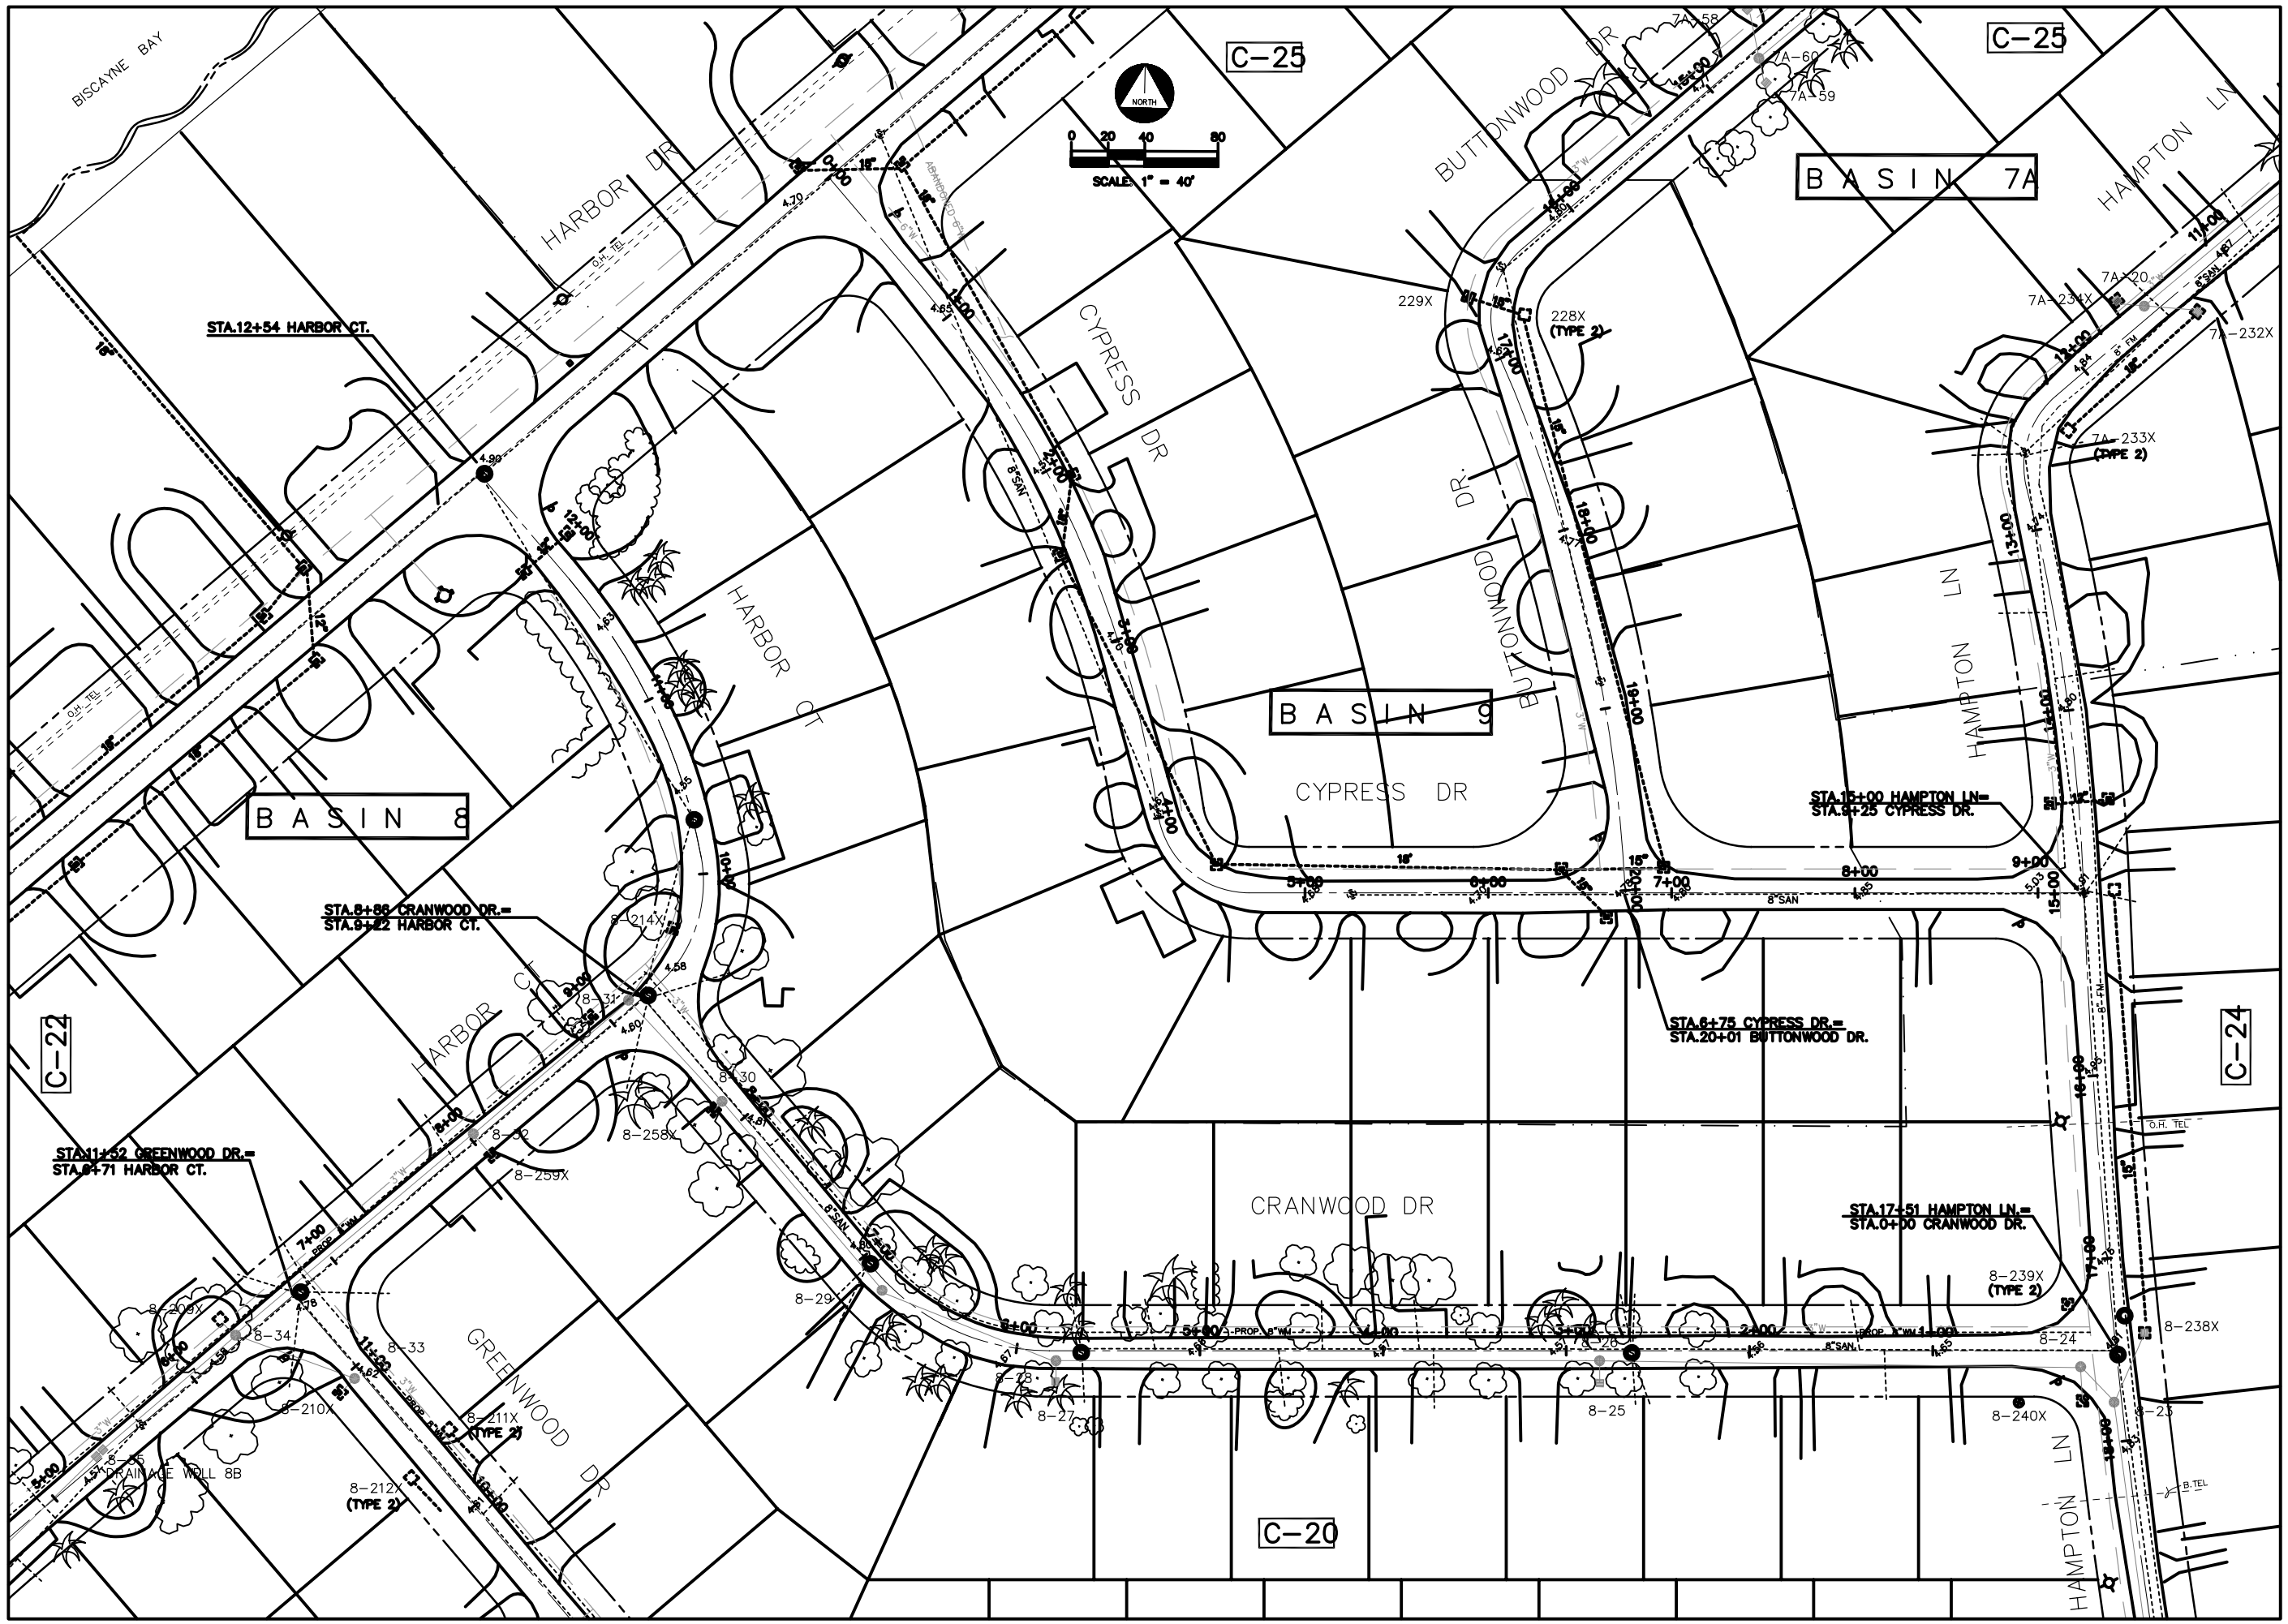


REVISION

DATE

WILLIAMS, HATFIELD & STONER, INC.
CONSULTING ENGINEERS • PLANNERS • SURVEYORS
MIAMI, FLORIDA

VILLAGE OF KEY BISCAYNE
STORMWATER IMPROVEMENT PLANS BASINS 1 - 8
PLAN SHEETS

Date 11-7-94
Drawn CCT
Checked CMP
Manager LMB
Dwg Name: BASE-N.DWG

PROJECT No.
4072.00

SHEET No.
C-23

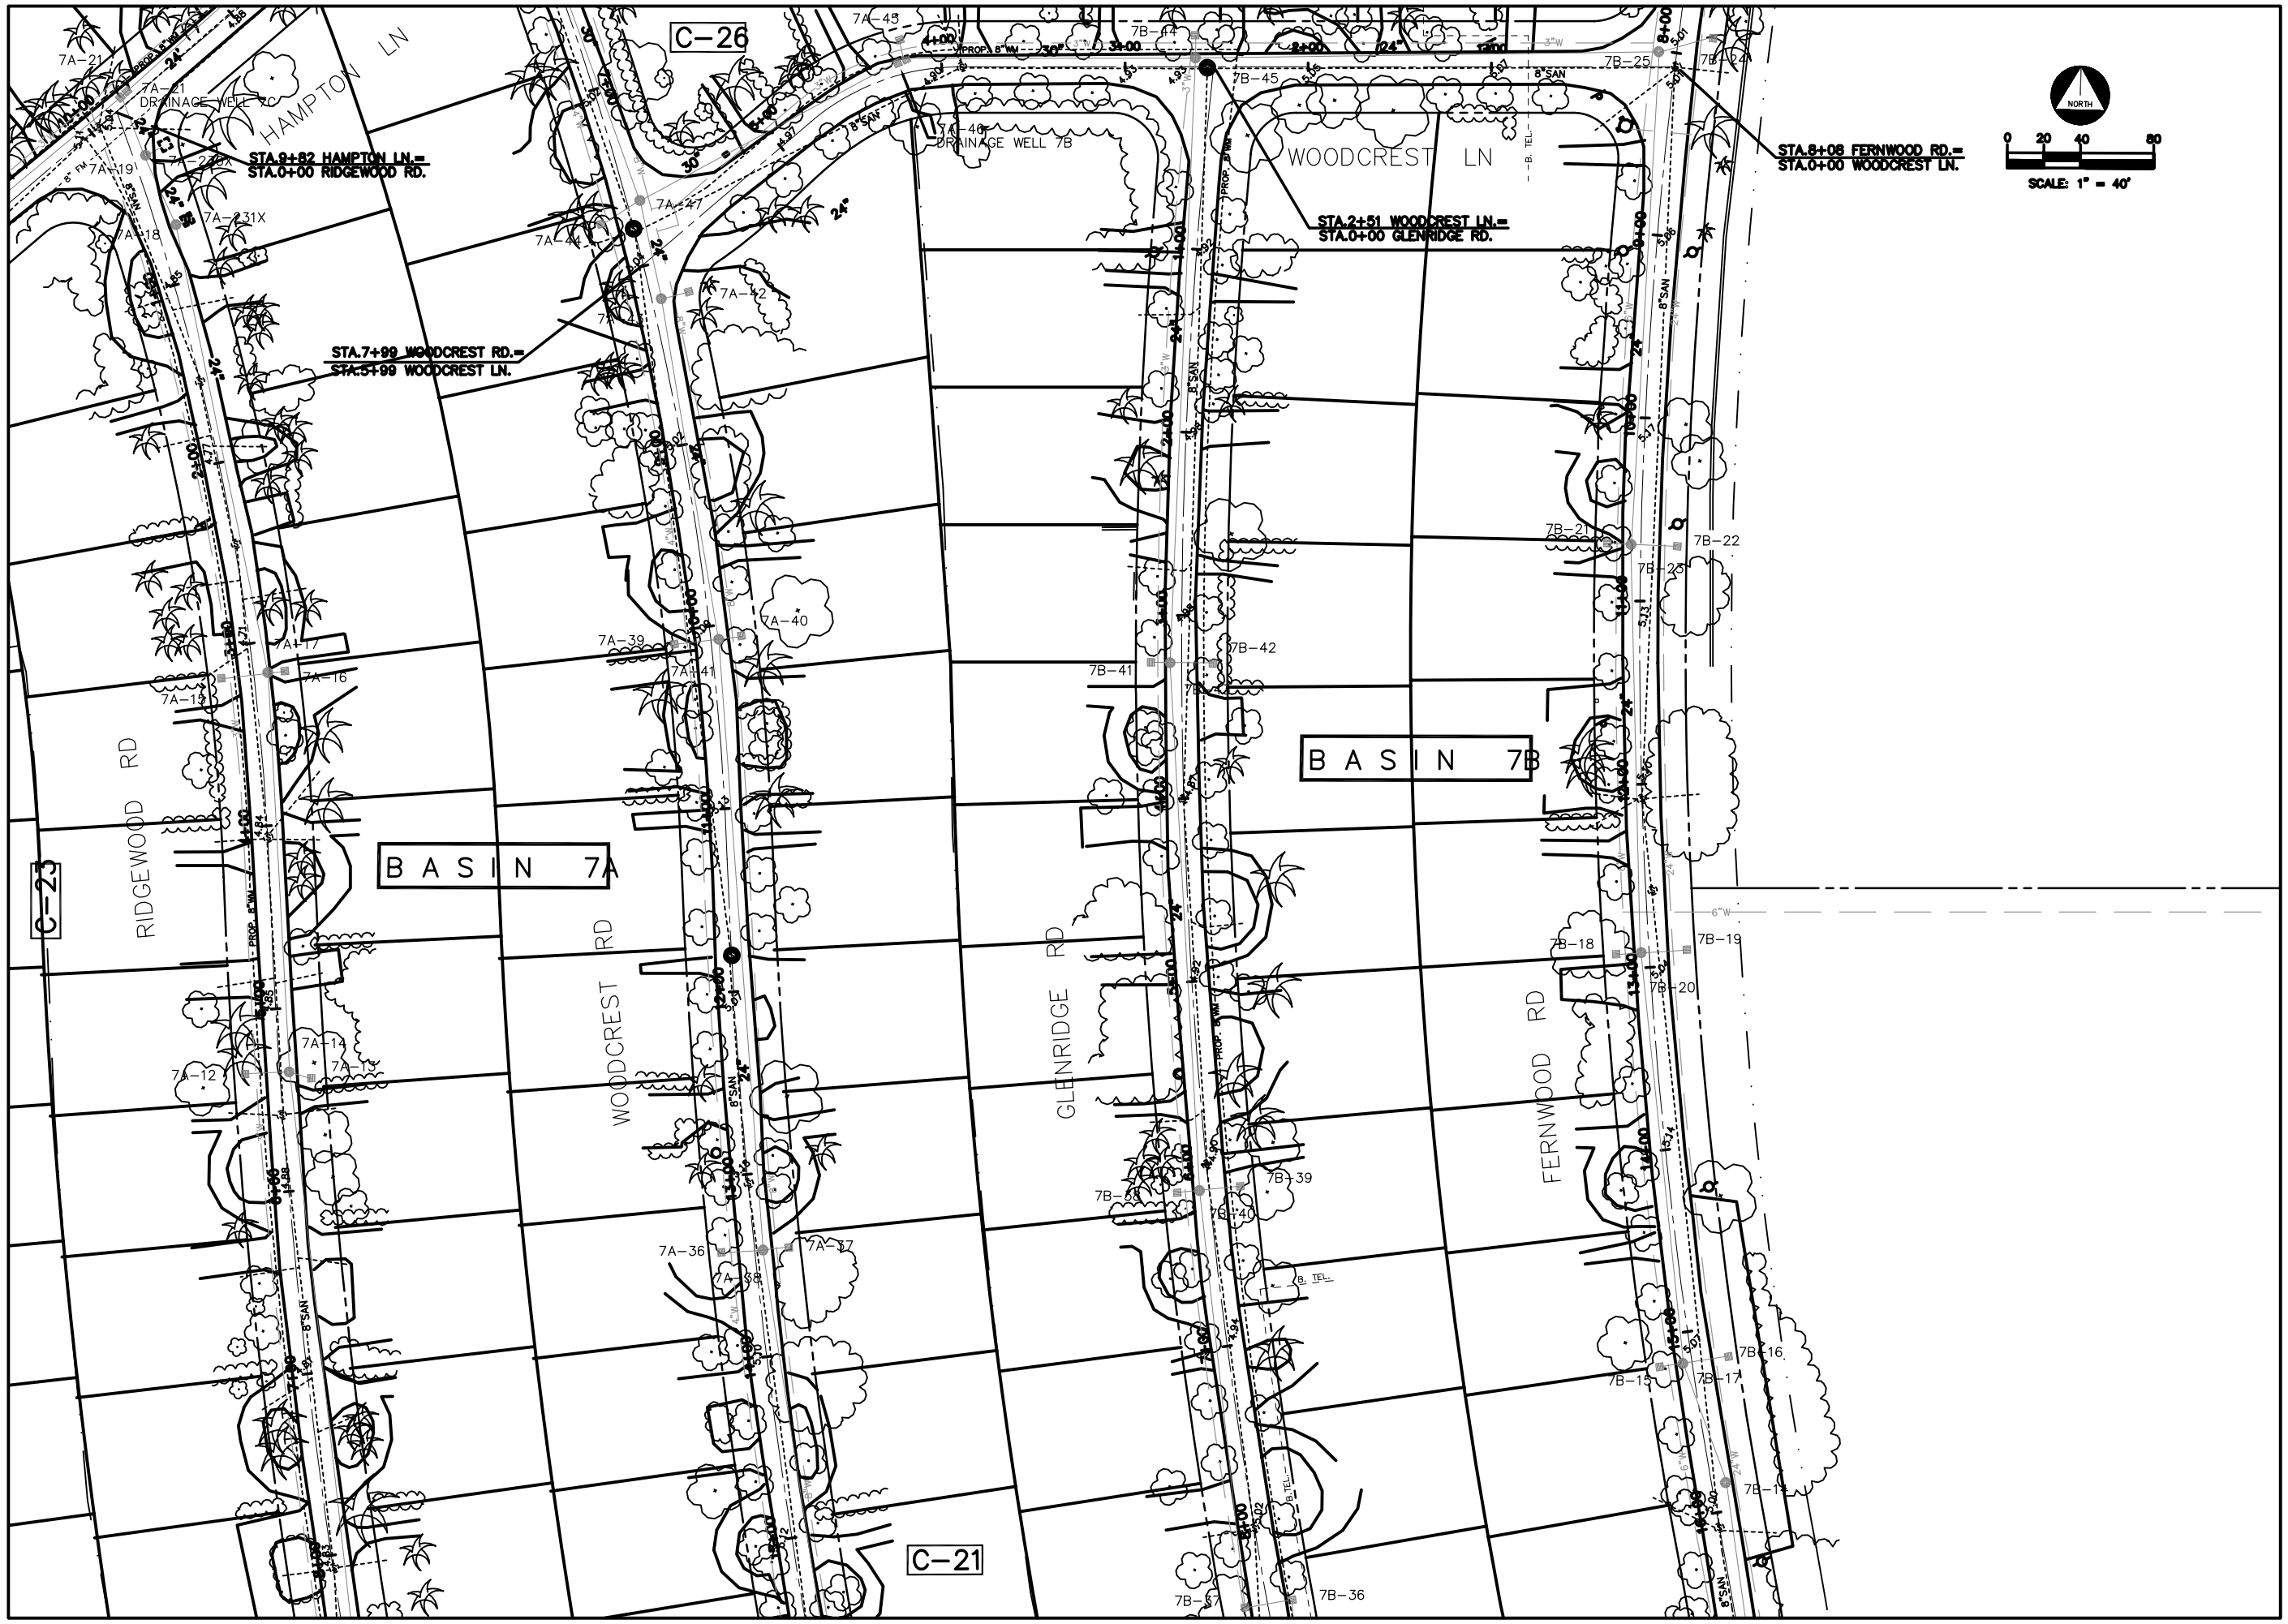


REVISION

DATE

WILLIAMS, HATFIELD & STONER, INC.
CONSULTING ENGINEERS • PLANNERS • SURVEYORS
MIAMI, FLORIDA

VILLAGE OF KEY BISCAYNE
STORMWATER IMPROVEMENT PLANS BASINS 1 – 8
PLAN SHEETS

Date: 11-7-94
Drawn: CCT
Checked: CMP
Manager: LMB
Dwg. Name: BASE-N.DWG

PROJECT No.
4072.00

SHEET No.
C-24

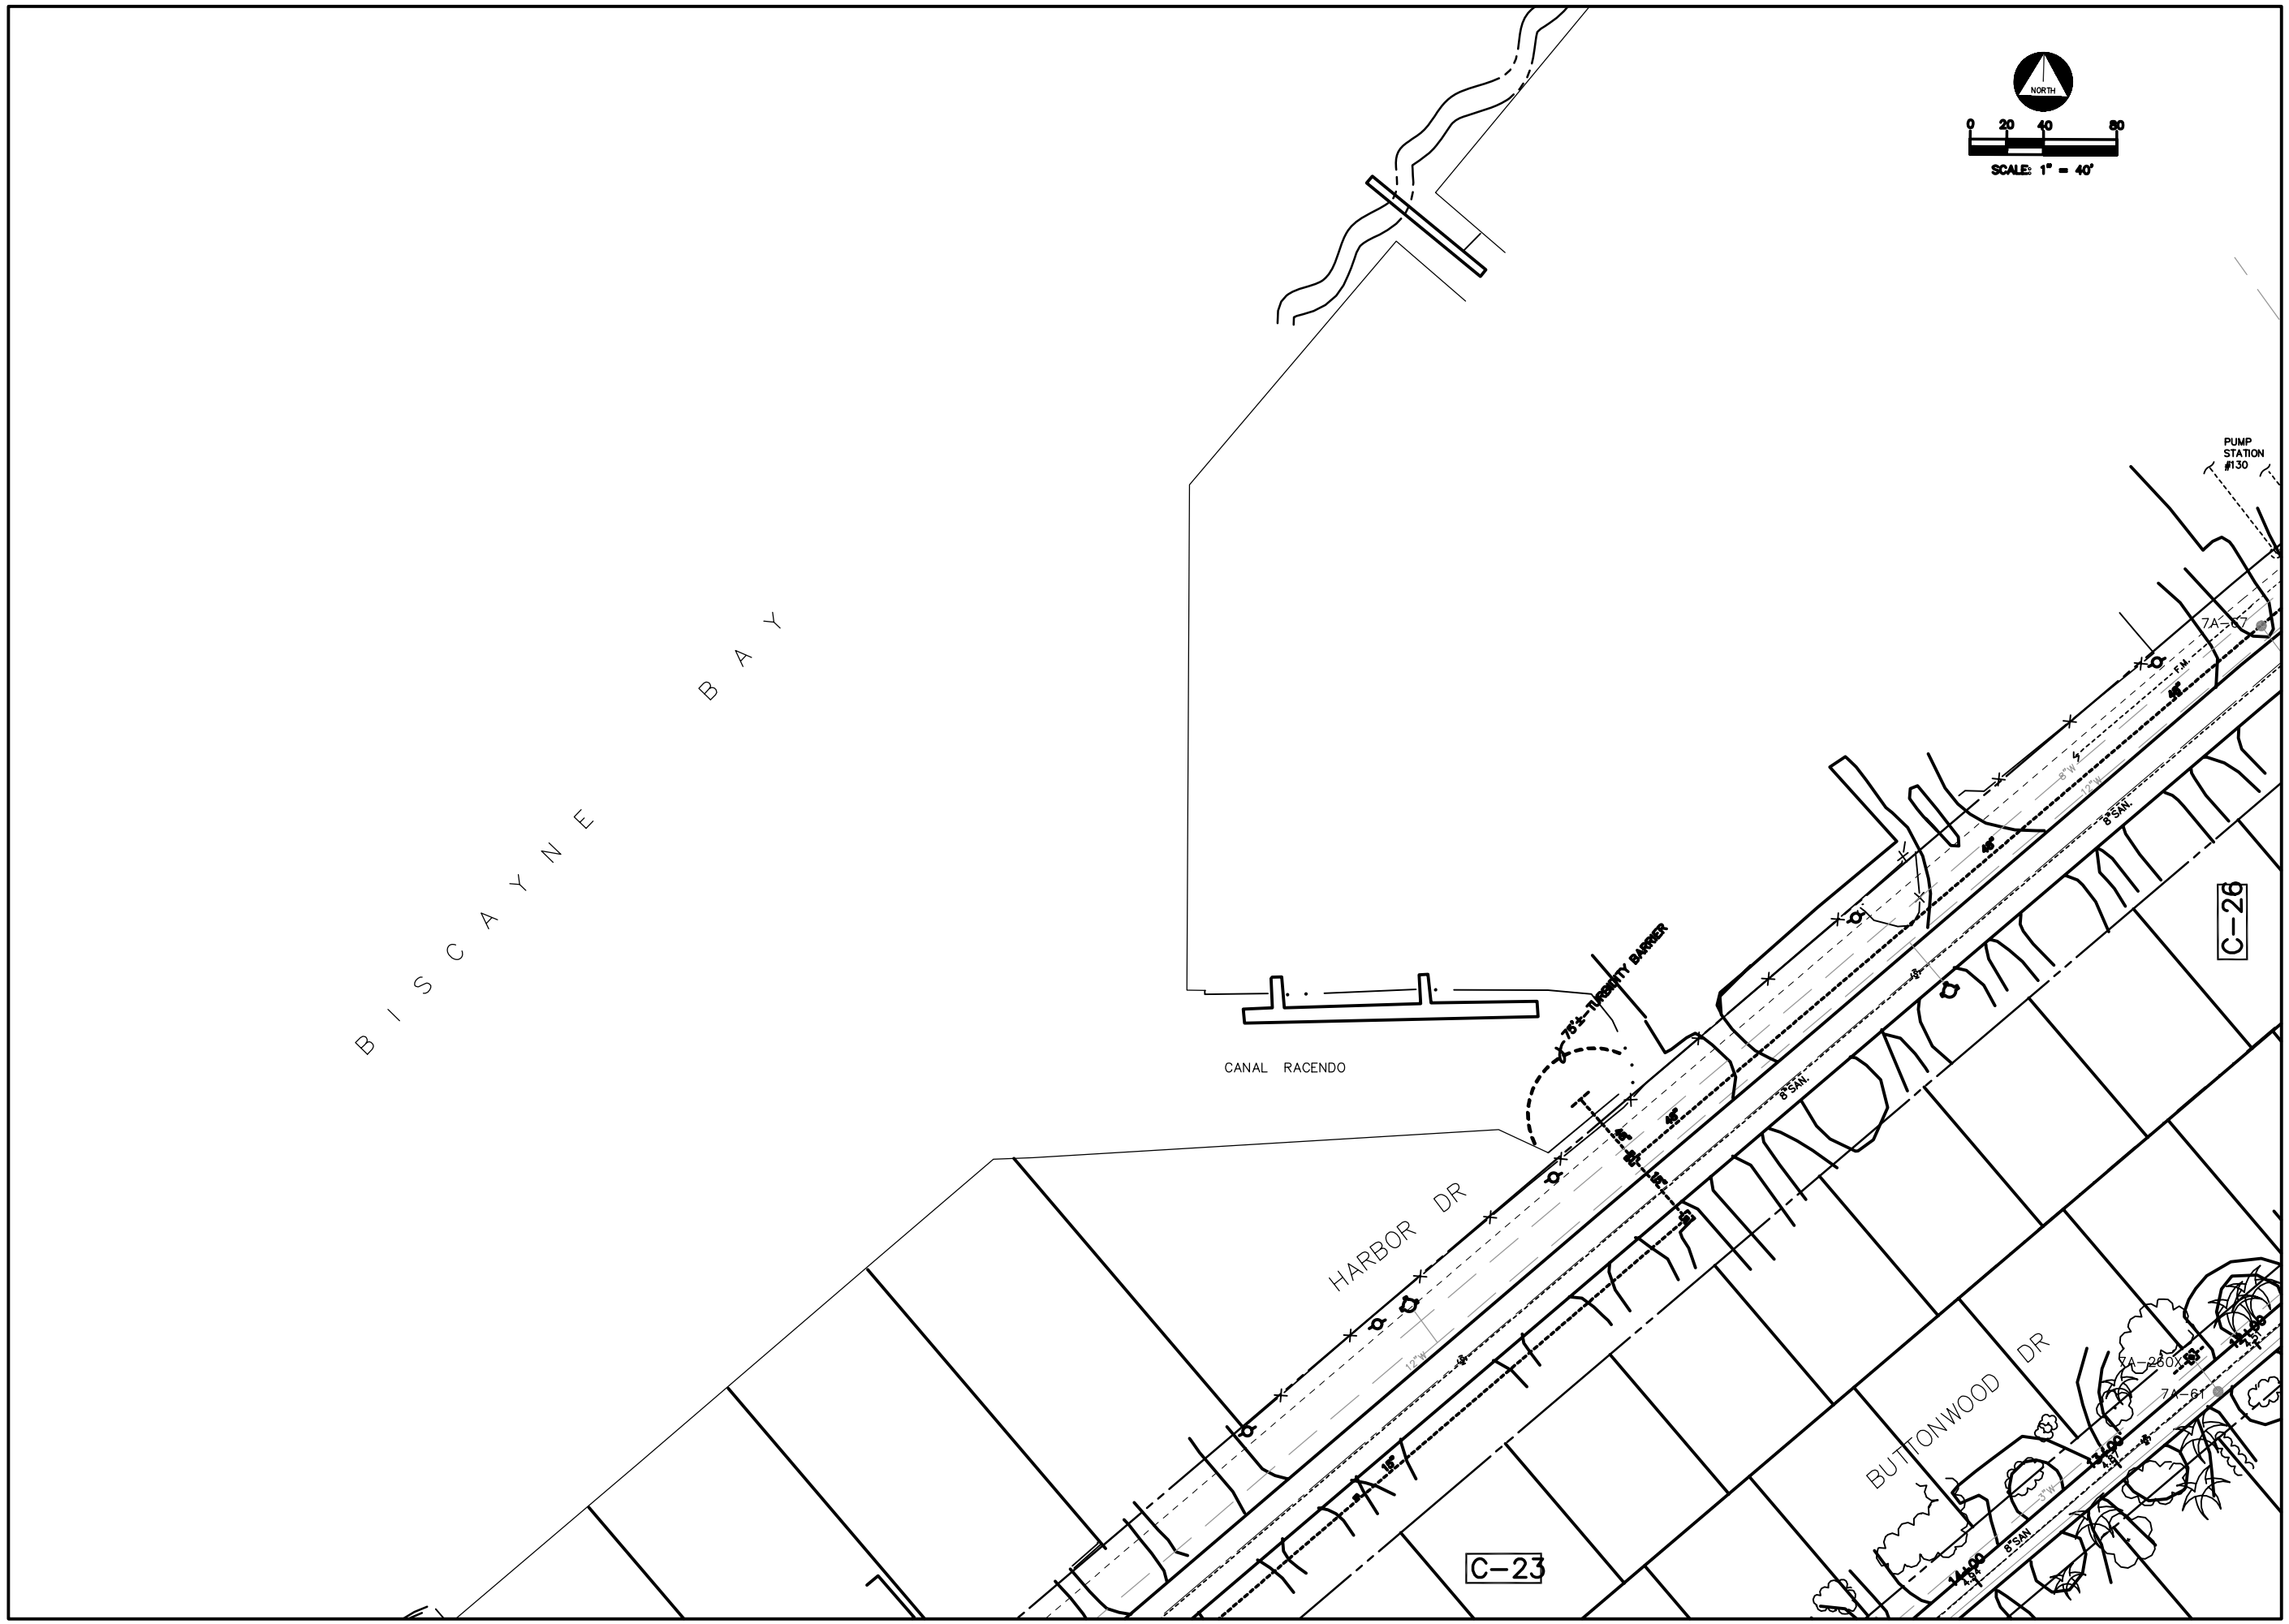


REVISION

DATE

WILLIAMS, HATFIELD & STONER, INC.
CONSULTING ENGINEERS • PLANNERS • SURVEYORS
MIAMI, FLORIDA

VILLAGE OF KEY BISCAYNE
STORMWATER IMPROVEMENT PLANS BASINS 1 – 8
PLAN SHEETS

Date 11-7-94
Drawn CCT
Checked CMP
Manager LMB
Dwg Name: BASE-N.DWG

PROJECT No.
4072.00

SHEET No.
C-25

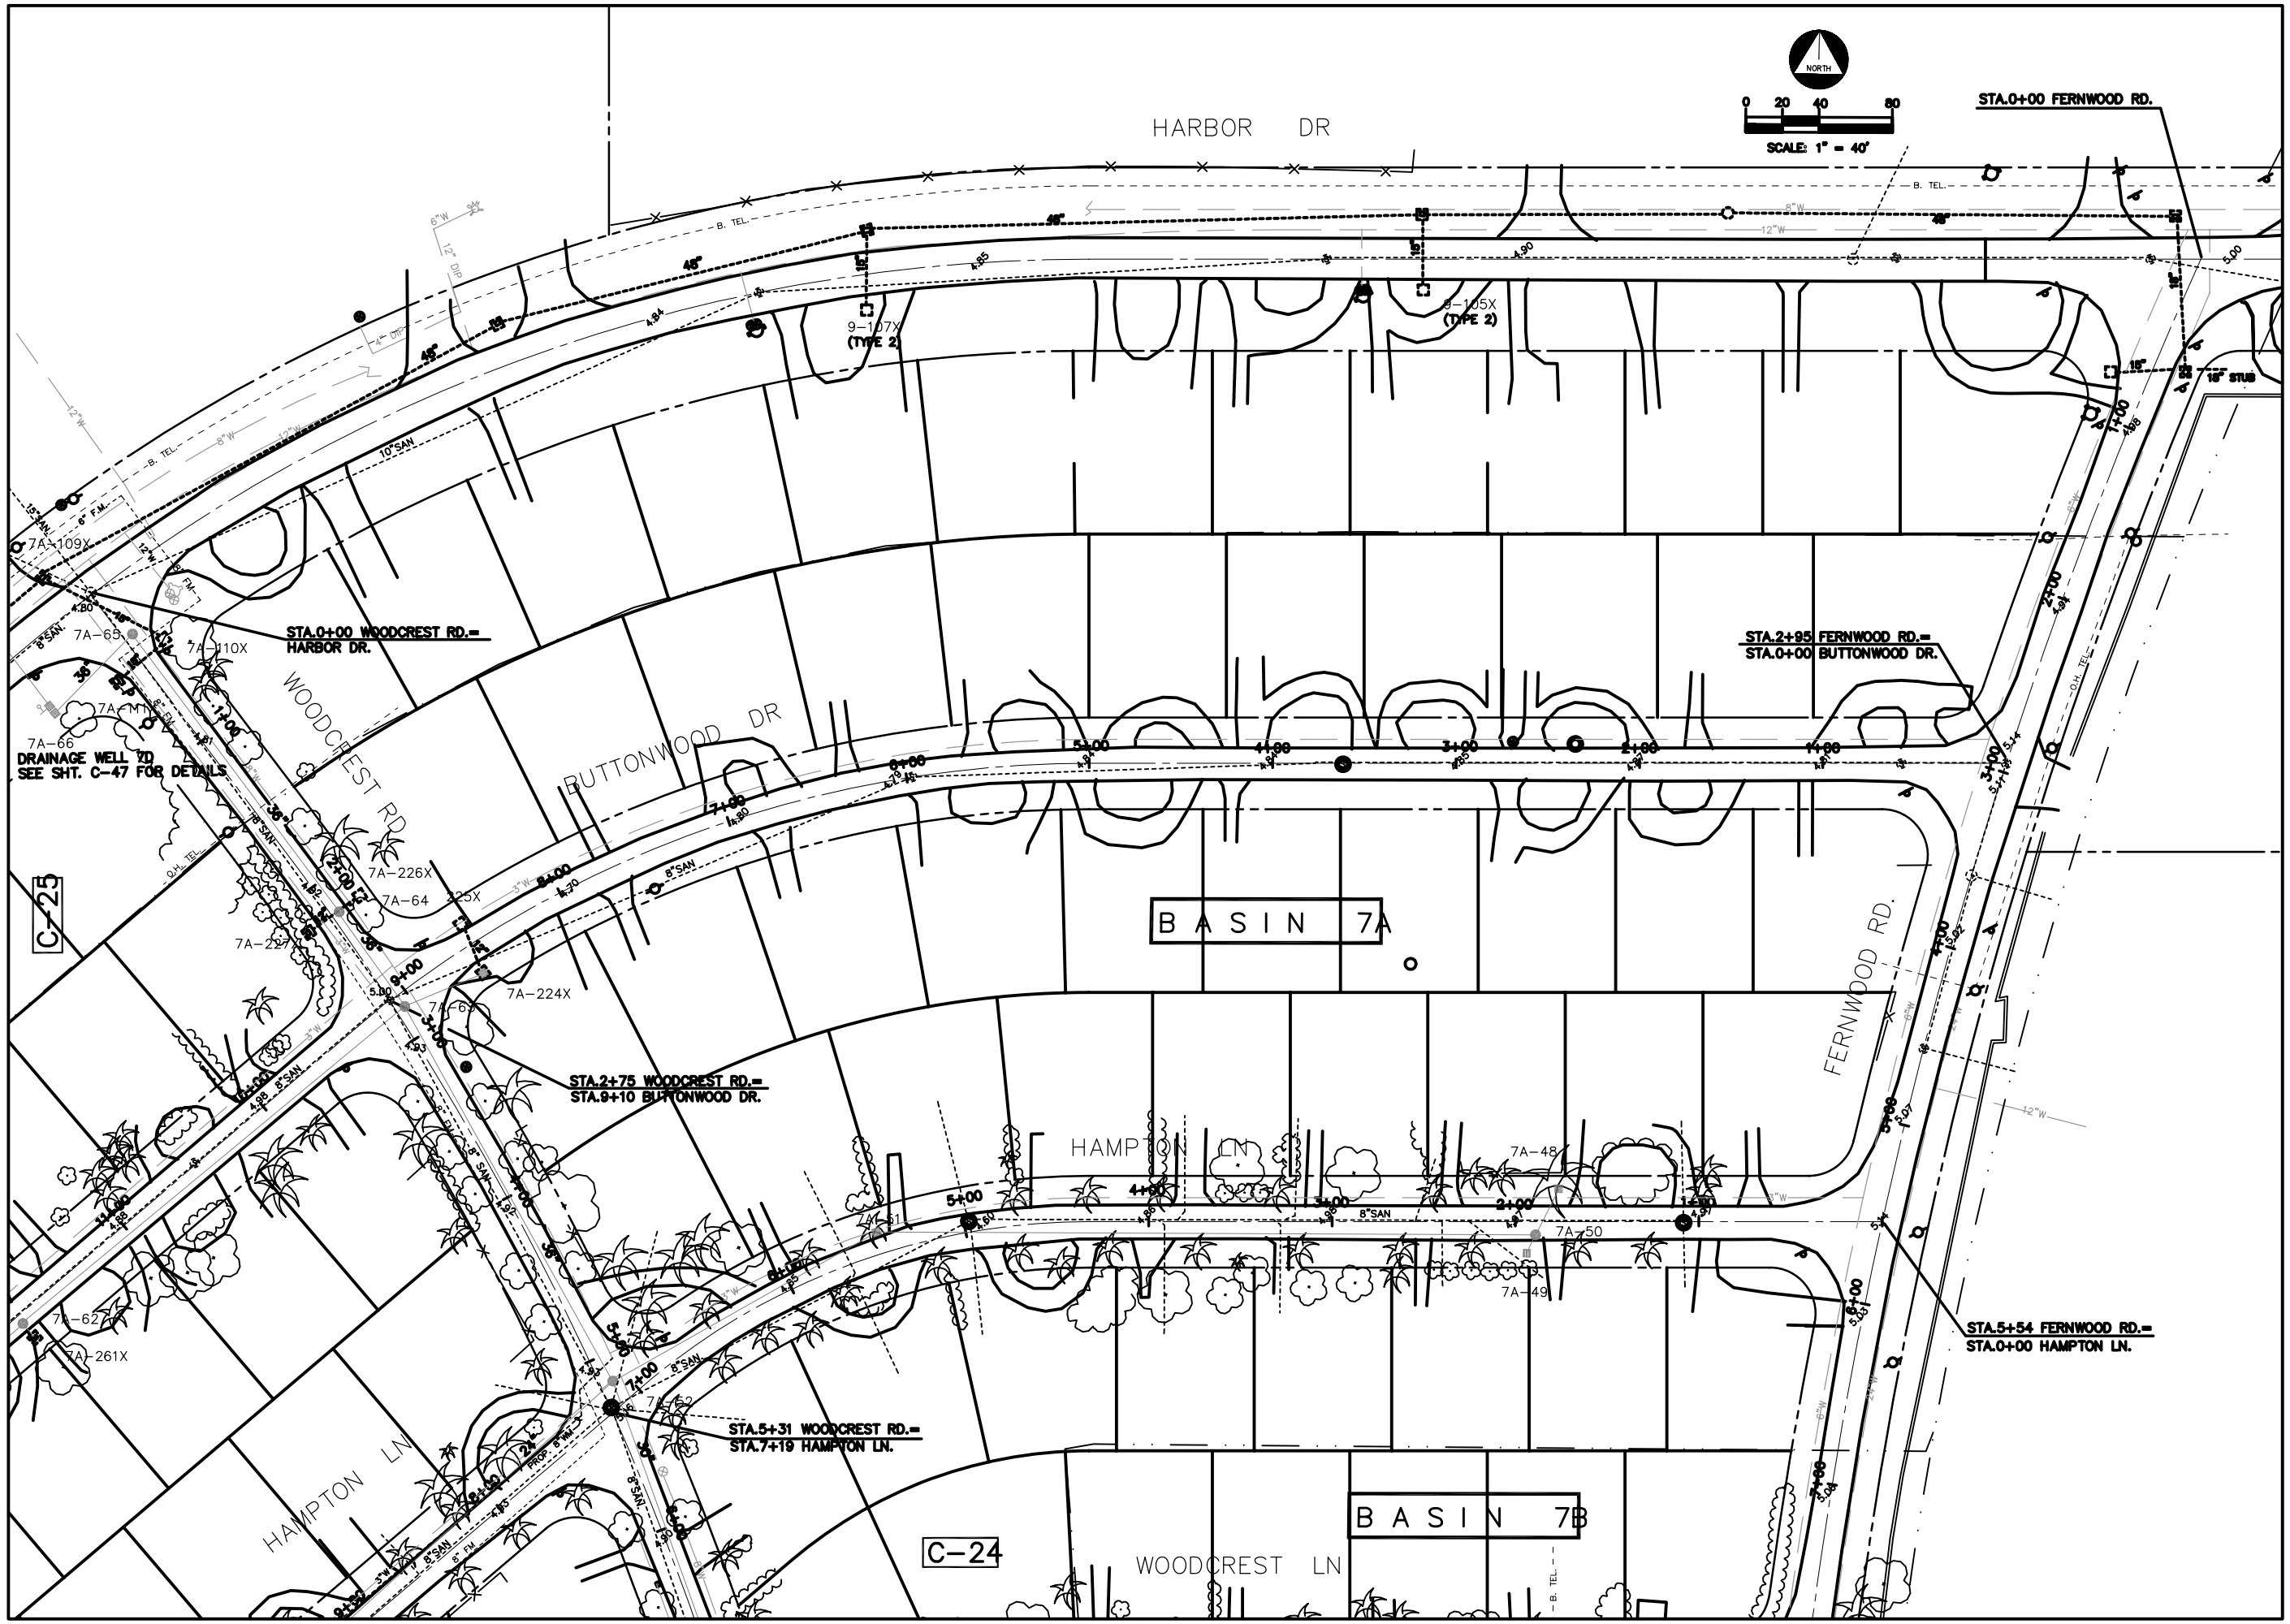


REVISION

DATE

WILLIAMS, HATFIELD & STONER, INC.
CONSULTING ENGINEERS • PLANNERS • SURVEYORS
MIAMI, FLORIDA

VILLAGE OF KEY BISCAYNE
STORMWATER IMPROVEMENT PLANS BASINS 1 – 8
PLAN SHEETS

Date 11-7-94
Drawn CCT
Checked CMP
Manager LMB
Dwg Name: BASE-N.DWG

PROJECT No.
4072.00

SHEET No.
C-26