VILLAGE OF KEY BISCAYNE

Office of the Village Manager

Village Council
Franklin H. Caplan, *Mayor*
Michael W. Davey, *Vice Mayor*
Theodore J. Holloway
Michael E. Kelly
Mayra P. Lindsay
Ed London
James S. Taintor

Village Manager
John C. Gilbert

DATE: December 2, 2014

TO: Honorable Mayor and Members of the Village Council

FROM: John C. Gilbert, Village Manager

RE: Golf Cart Parking Spaces: E. Heather Street-end and 301 Ocean Dr. (Silver Sands)

RECOMMENDATION

It is recommended that the Council review the attached drawings and determine if the Administration should put the project out to bid.

BACKGROUND

At the October 14, 2014 Council meeting, Staff was directed to prepare plans that provide golf cart parking spaces on the north side of E. Heather street-end and in front of the Silvers Sands Hotel at 301 Ocean Drive. Once the plans were prepared, the Administration was directed to submit them to the Council for further consideration.

The attached plans show:

1. 8 new golf cart spaces on the north side of E. Heather Dr. street-end. The south side of the street-end presently contains 6 spaces; and,

2. 11 new golf cart spaces on the east side of 301 Ocean Dr. in front of the Silver Sands Hotel.

The estimated construction cost is approximately $12,000 for the E. Heather Drive street-end spaces and $25,000 for the Ocean Drive spaces. Funding is available in the Capital Improvements Plan (CIP) through the Master Plan Initiatives line item.

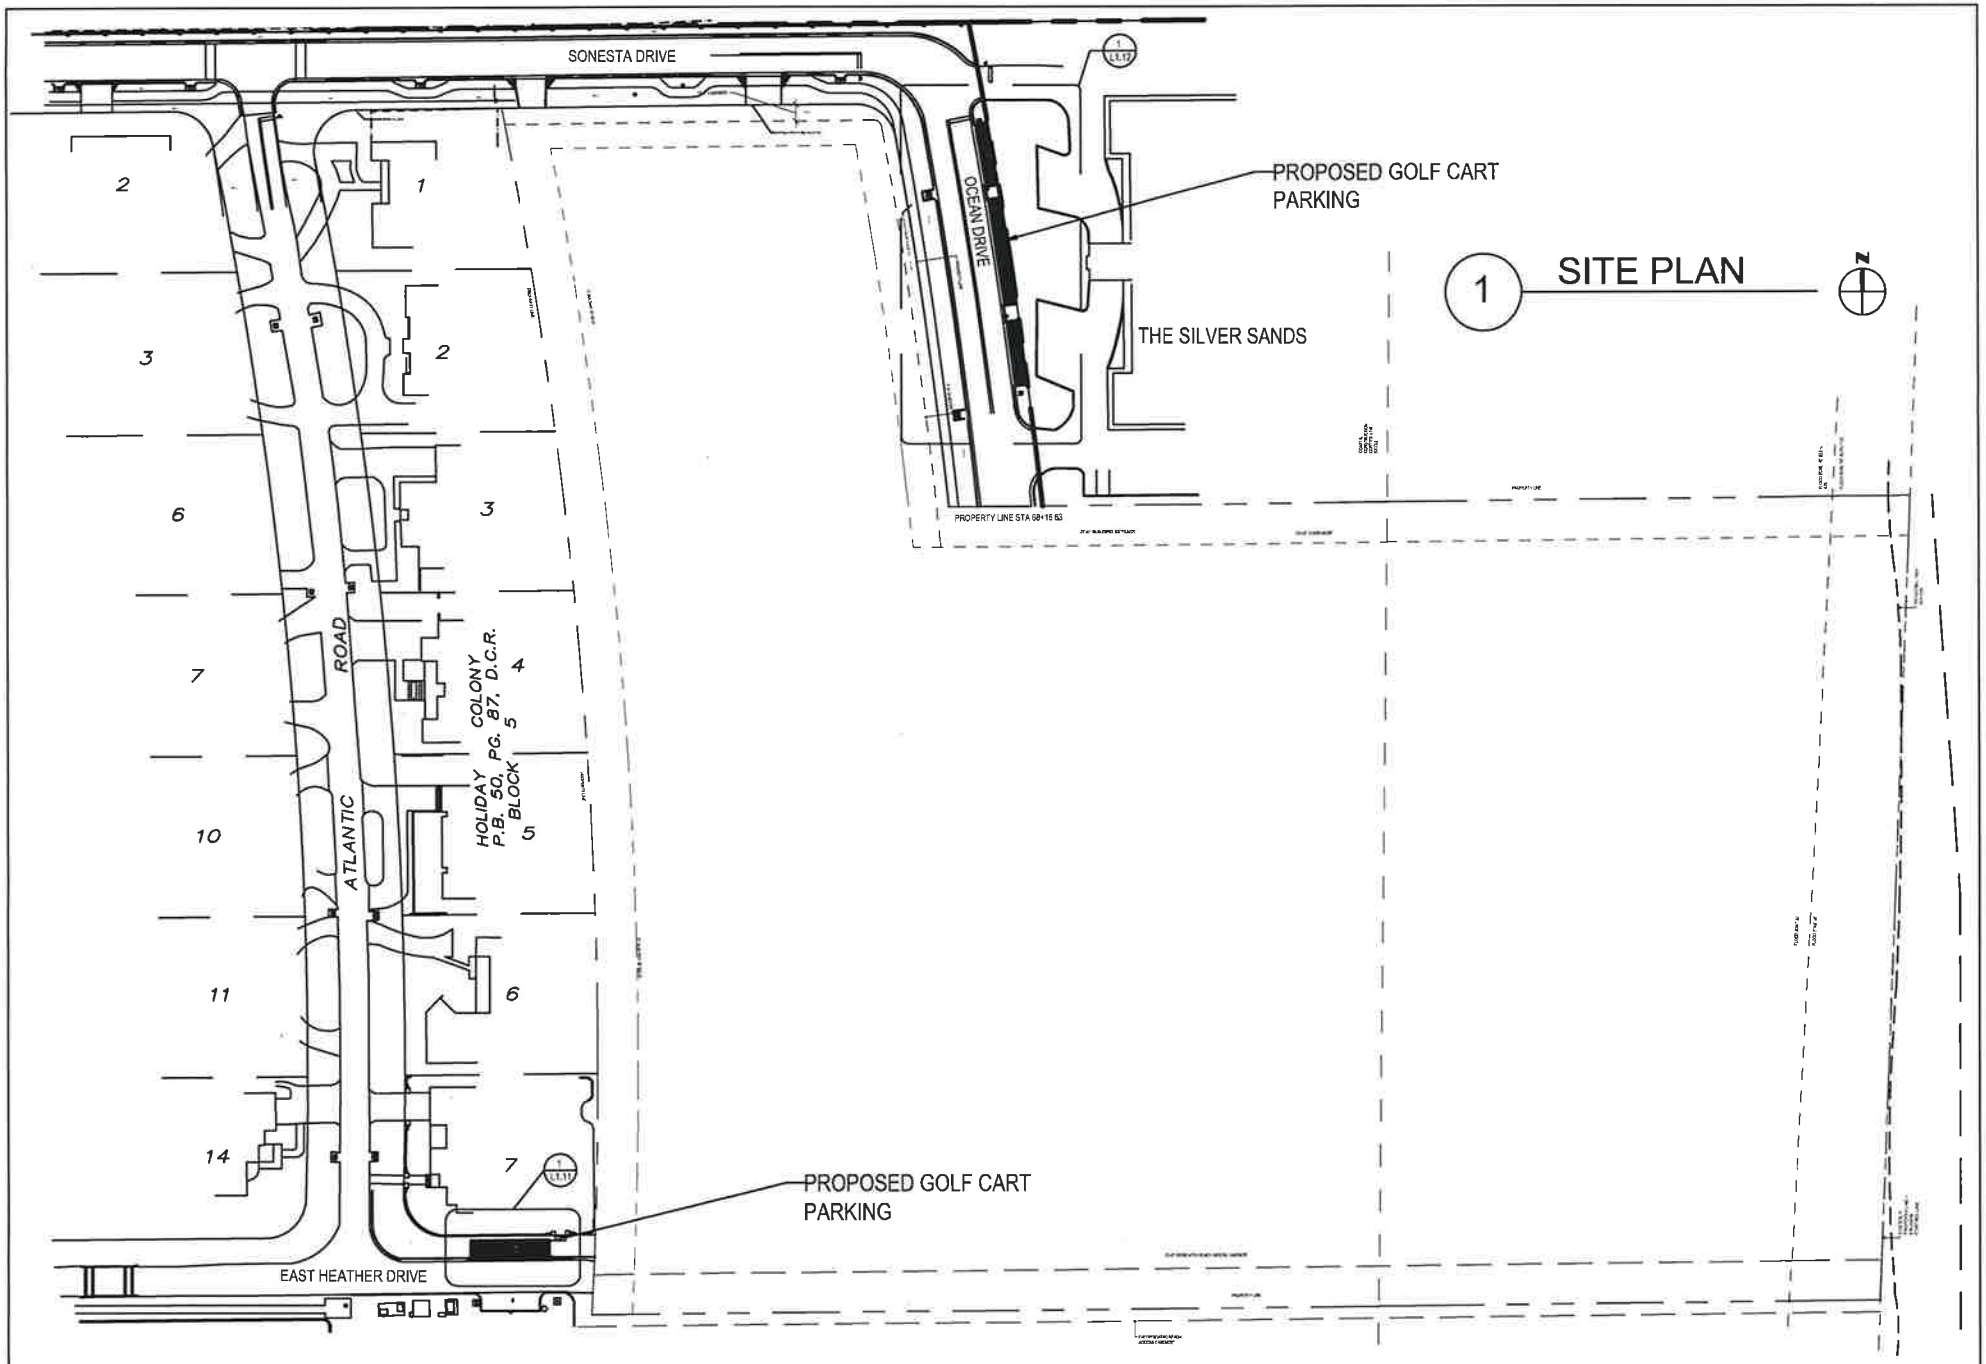

ARQUITECTONICA GEO

2900 OAK Avenue - Miami, Florida 33133
305.372.1812 tel - 305.372.1175 fax
www.arquitectonica.com

VILLAGE OF KEY BISCAYNE
BUILDING, ZONING AND PLANING DIRECTOR
PUBLIC WORKS DIRECTOR
88 WEST MCINTYRE STREET, SUITE 210
KEY BISCAYNE FLORIDA 33149

PROPOSED GOLF CART PARKING

ARQ Project No.: 6158
Drawn by: ARQGEO
Approved by: MB
Date: 11/21/2014

SHEET NO.
L1.10

© 2006 ARQUITECTONICA INTERNATIONAL, Inc.

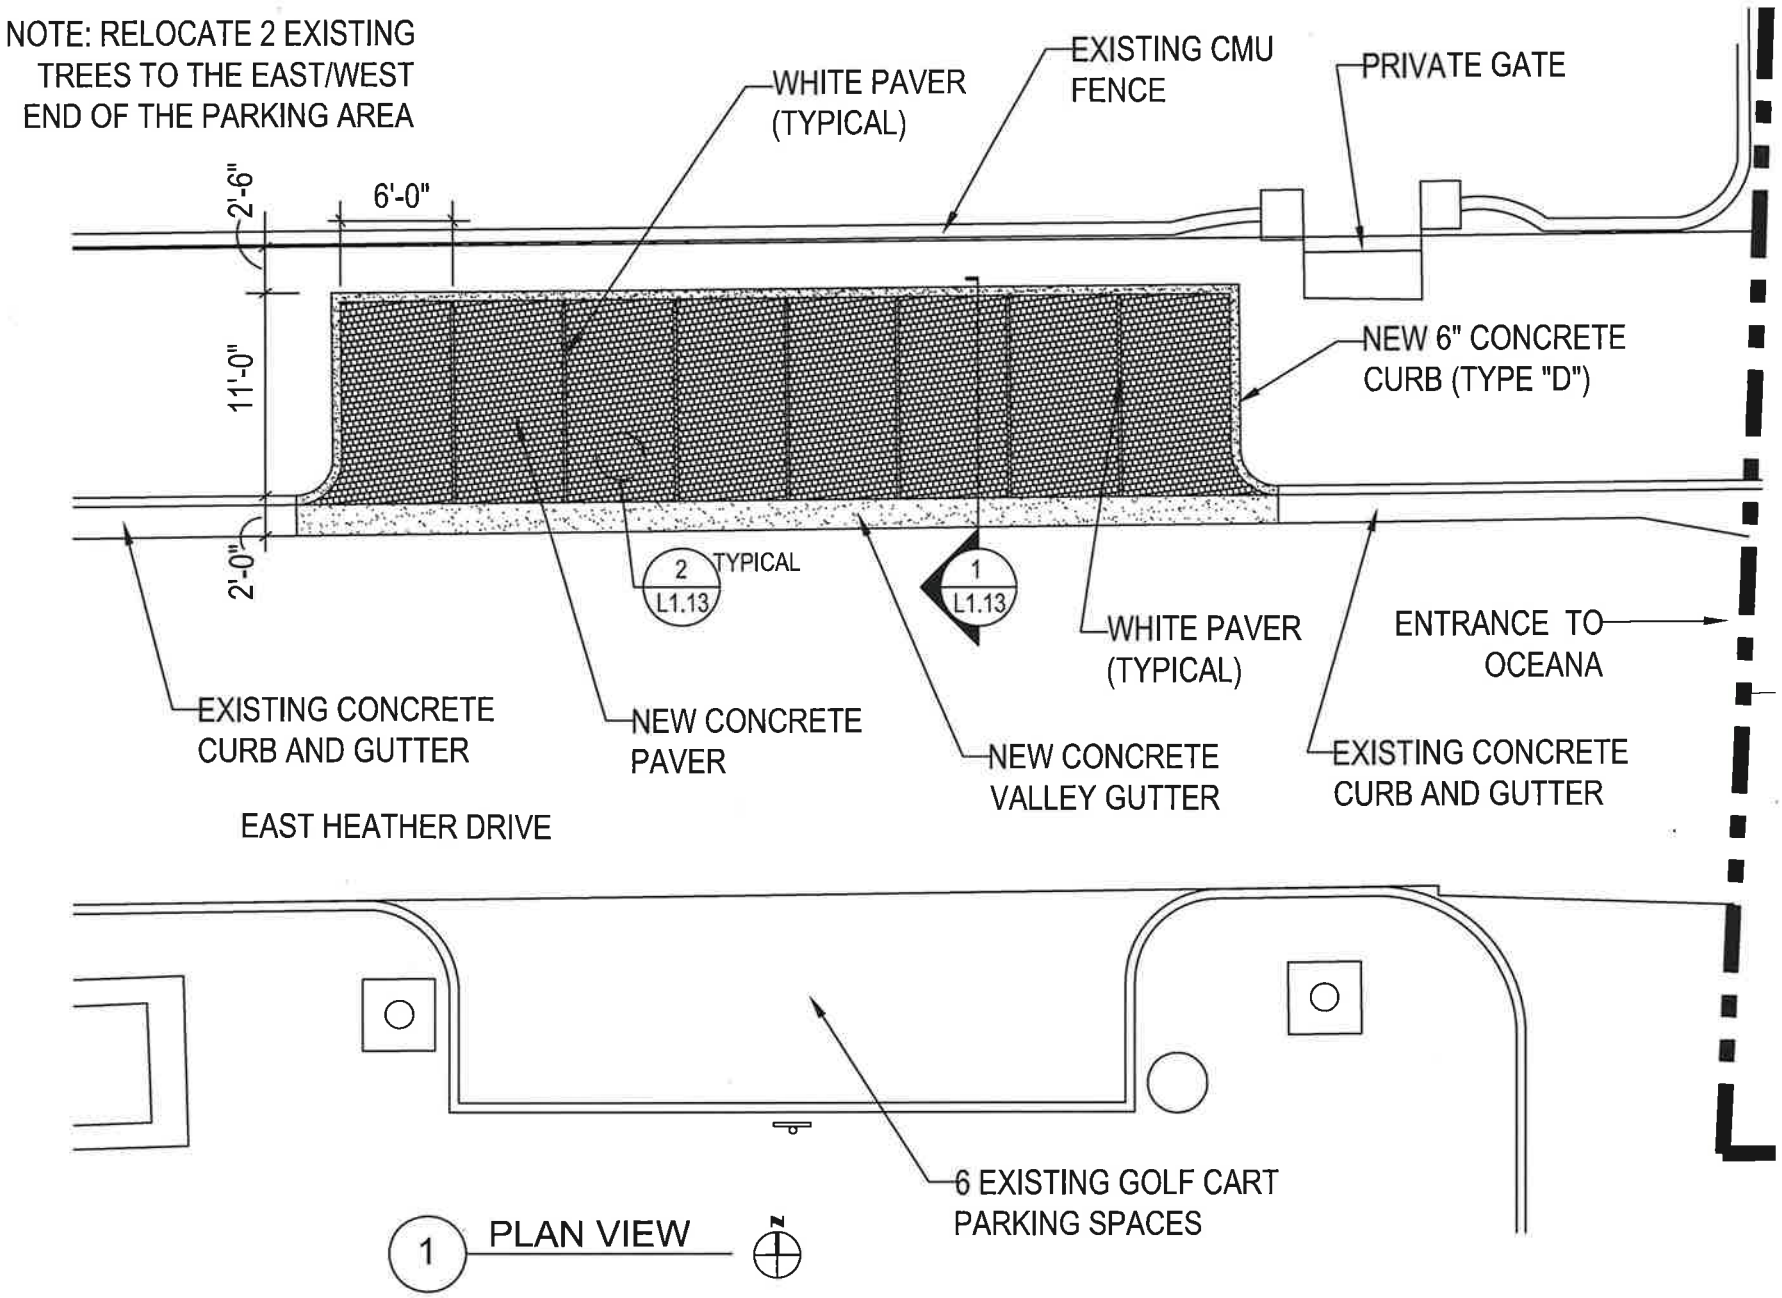

ARQUITECTONICAGEO

2900 OAK Avenue - Miami, Florida 33133
305.372.1812 tel - 305.372.1175 fax
www.arquitectonica.com

VILLAGE OF KEY BISCAYNE
BUILDING, ZONING AND PLANING DIRECTOR
PUBLIC WORKS DIRECTOR
88 WEST MCINTYRE STREET, SUITE 210
KEY BISCAYNE FLORIDA 33149

E. HEATHER STREET-END NORTH SIDE PROPOSED GOLF CART PARKING

ARQ Project No.: 6158
Drawn by: ARQGEO
Approved by: MB
Date: 11/21/2014

SHEET NO.
L1.11

c 2006 ARQUITECTONICA INTERNATIONAL, Inc.

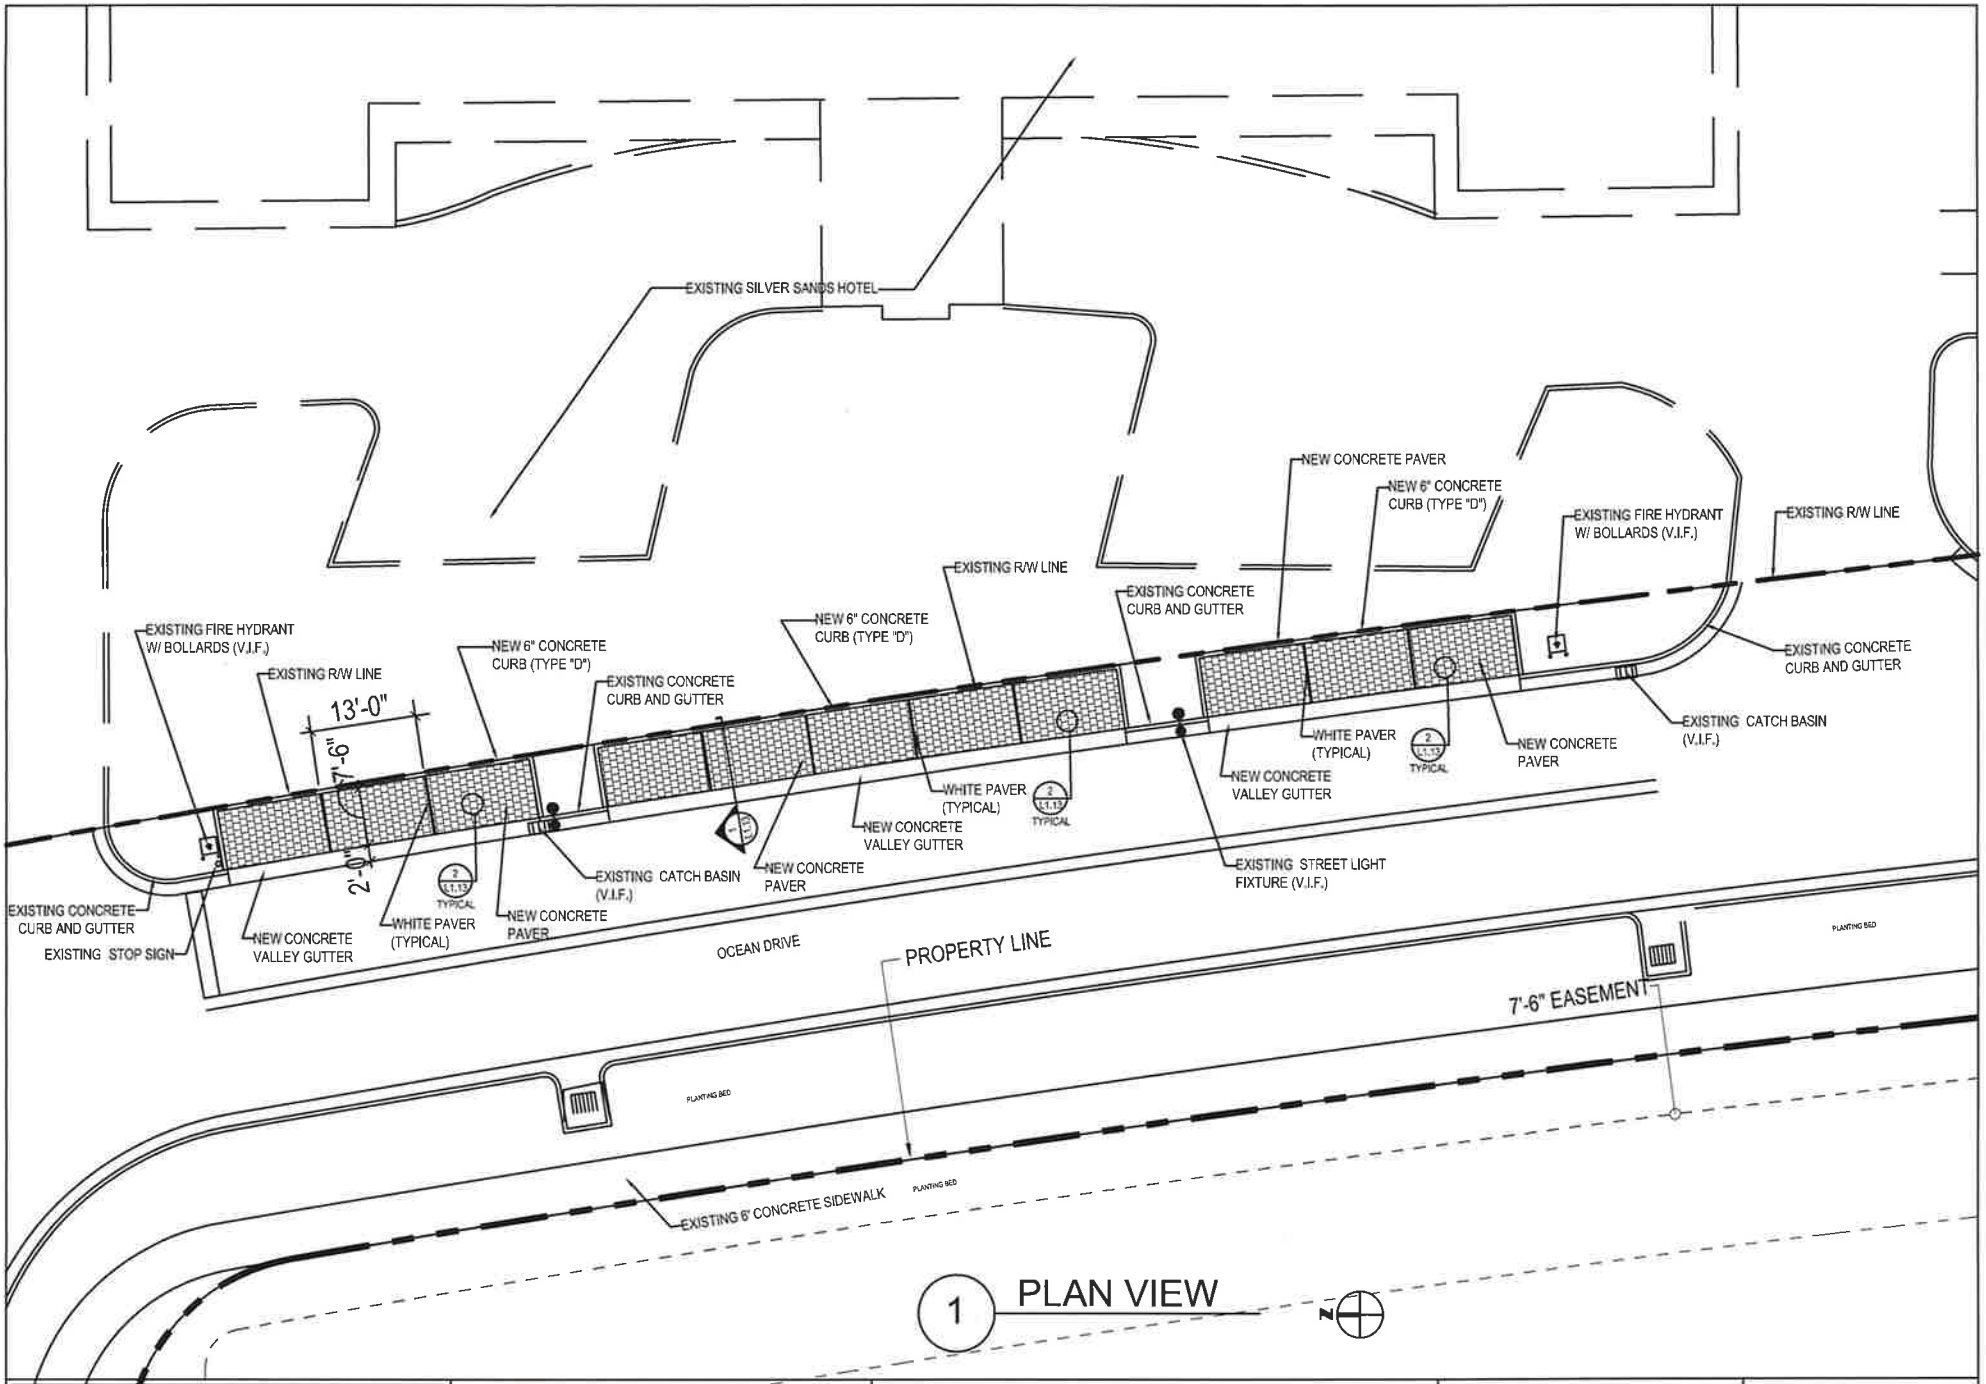

1 PLAN VIEW

ARQUITECTONICAGEO
2900 OAK Avenue - Miami, Florida 33133
305.372.1812 tel - 305.372.1175 fax
www.arquitectonica.com

VILLAGE OF KEY BISCAYNE
BUILDING, ZONING AND PLANING DIRECTOR
PUBLIC WORKS DIRECTOR
88 WEST MCINTYRE STREET, SUITE 210
KEY BISCAYNE FLORIDA 33149

301 OCEAN DRIVE EAST SIDE PROPOSED GOLF CART PARKING

ARQ Project No.: 6158
Drawn by: ARQGEO
Approved by: MB
Date: 11/21/2014

THE DESIGNS INDICATED IN THESE DRAWINGS ARE PROPERTY OF ARQUITECTONICA INTERNATIONAL, ALL COPYRIGHTS RESERVED 2006

SHEET NO.
L1.12

c 2006 ARQUITECTONICA INTERNATIONAL, Inc.